

Drawing Views:	
1	
2	
3	
4	
5	
6	
7	
8	

Finish Schedule:	
Symbol:	Description:
A	
B	
C	
D	
E	
F	
G	
H	
I	
J	
K	

[illegible]

Electrical Symbol Information

The diagram shows a circular electrical symbol with a triangle inside. The triangle contains the letter 'A'. Below the triangle is the text '500W'. Four dimension lines with arrows point to the symbol: one vertical line on the left indicates a height of '8'-6"; one horizontal line above the triangle indicates a width of '3'-6"; one line points to the letter 'A'; and one line points to the text '500W'.

- Vertical Dimension
- Horizontal Dimension
- Electrical I.D. Letter
- Amount of Electrical

Part / Crate Symbol Information


Part Number
Crate Number
Part Description


F R E E M A N

2940 114th Street
Grand Prairie TX, 75050
Tel: 817-607-2600
Fax: 817-633-8436
www.freemanco.com


Creating innovative solutions for the planning, design and production of events that facilitate face-to-face marketing.

Sheet Number


S-1.1

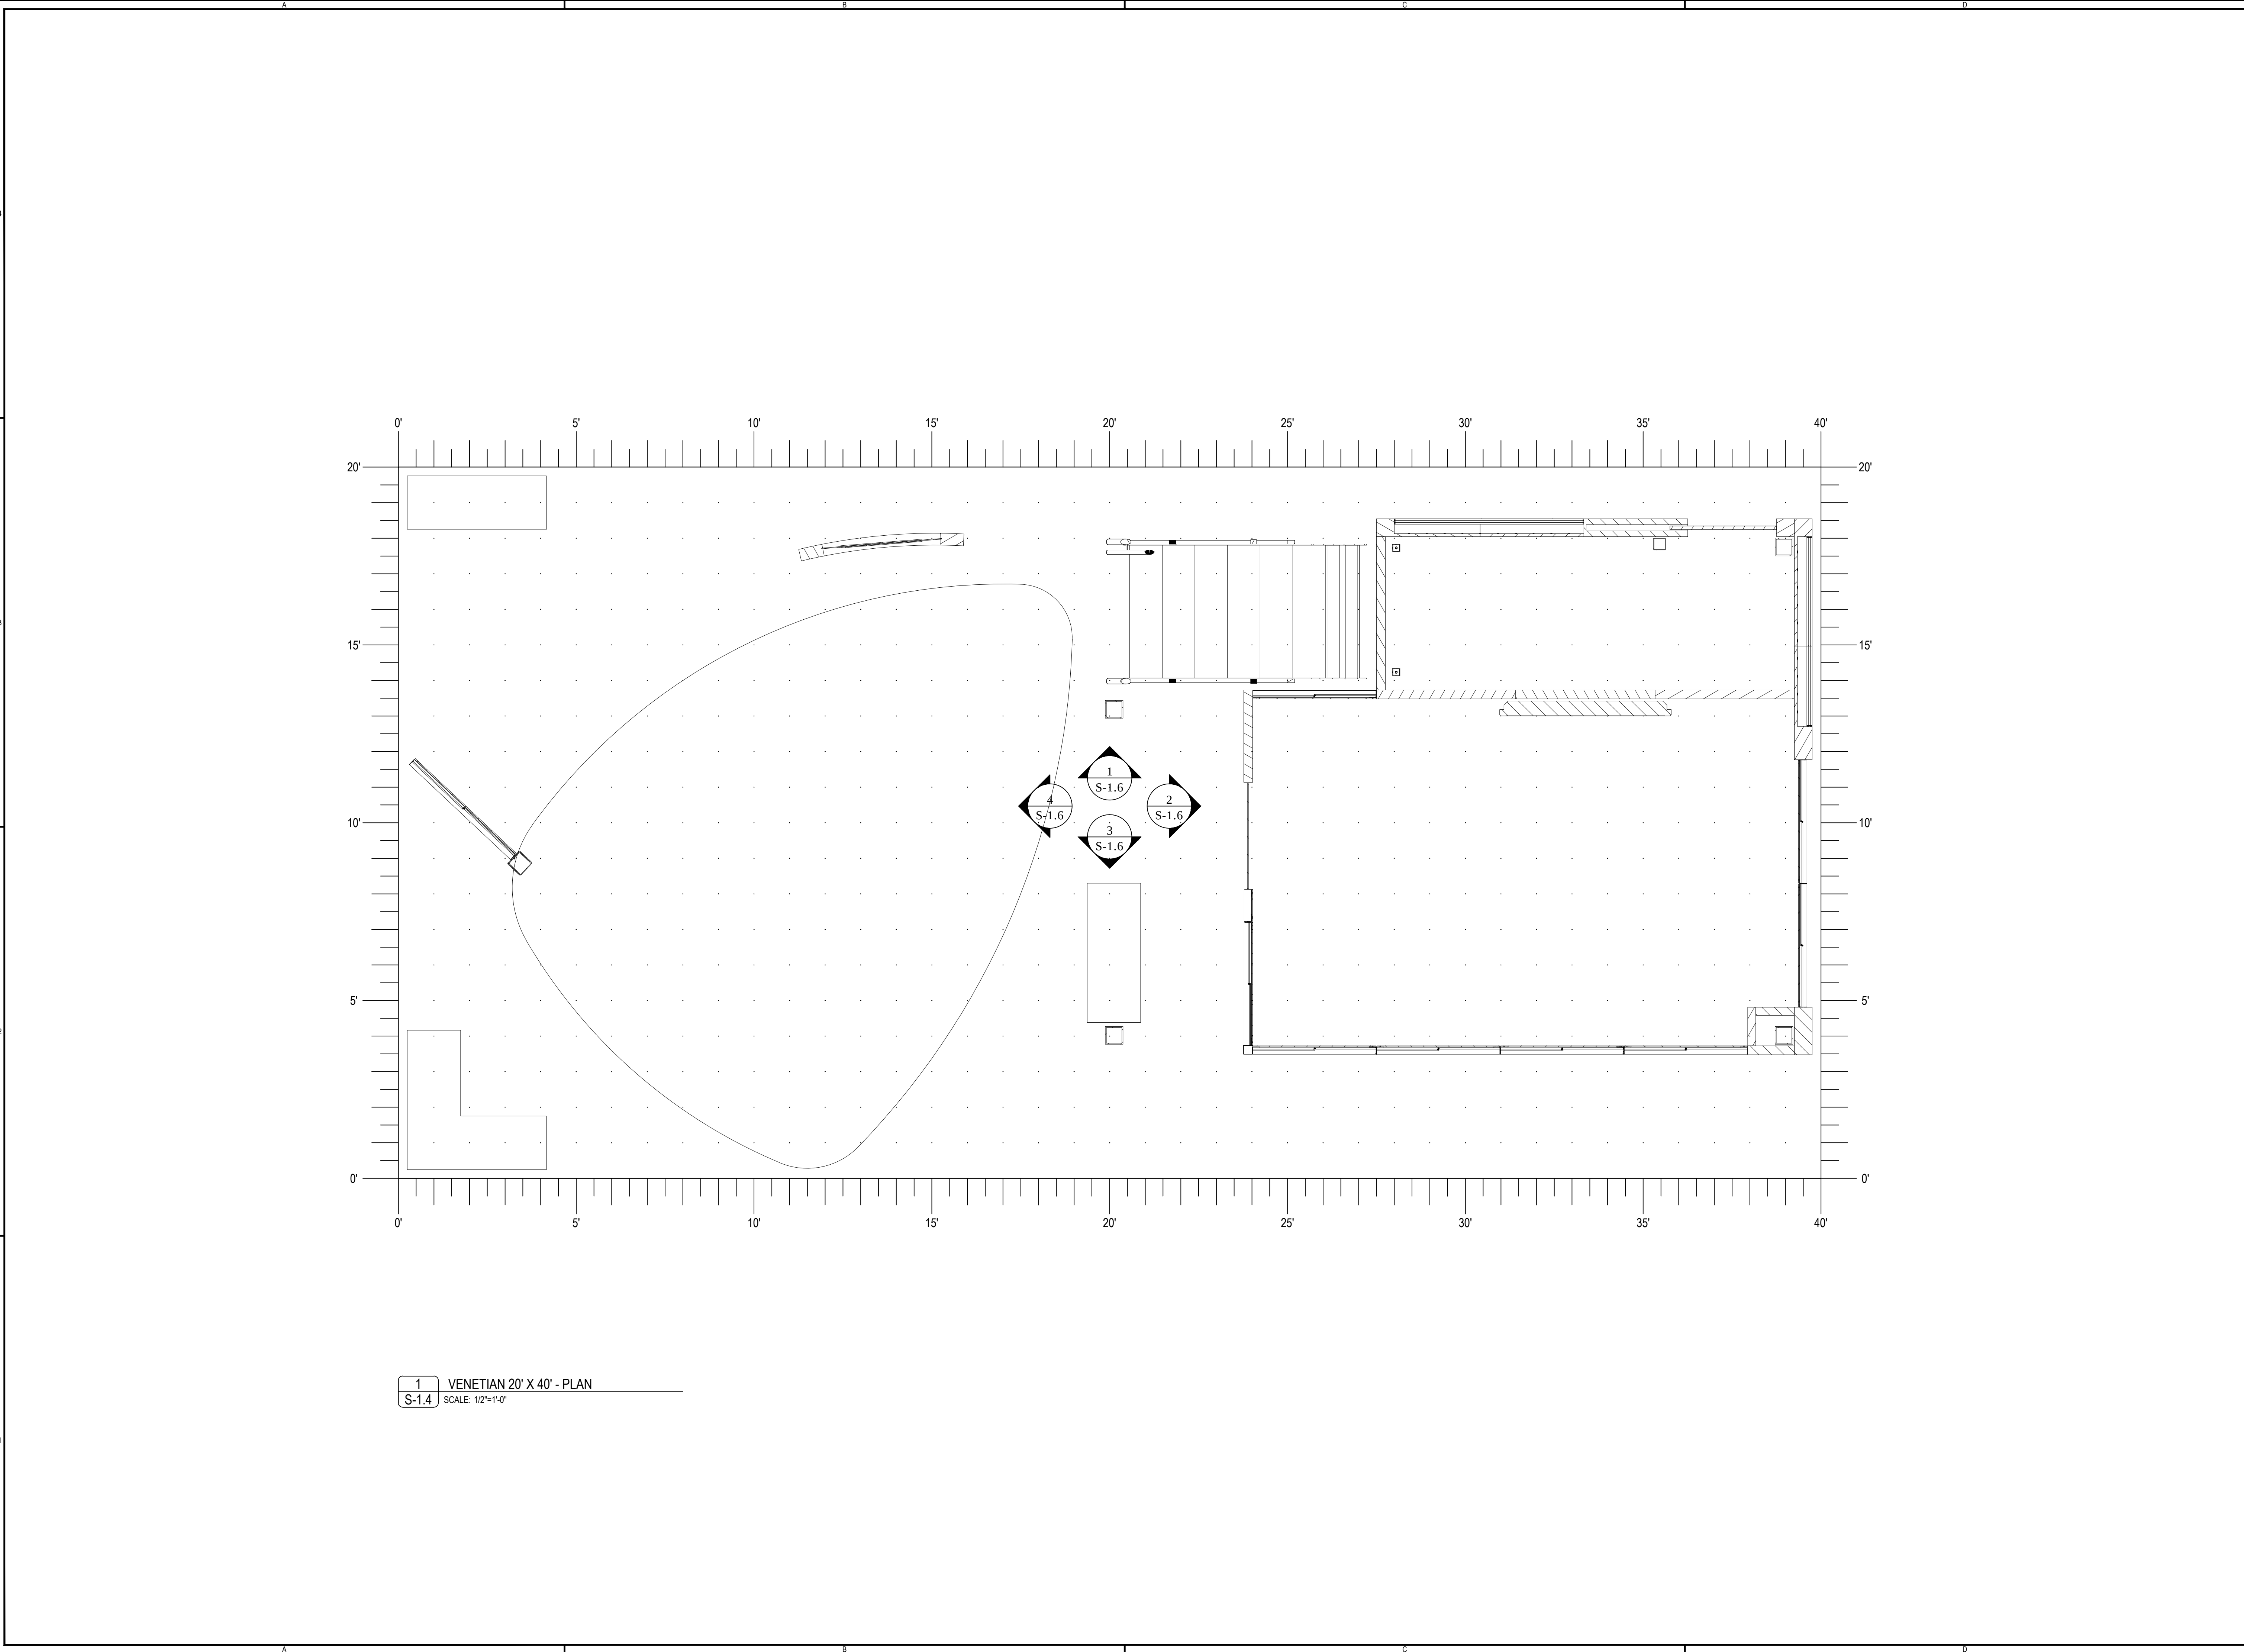


Job Number: 29087501		Date Started: 9/6/2012 6:45 AM																															
Client Name: VENETIAN-PALAZZO																																	
Show Name: IMEX 2012																																	
Show Dates: 10/9-11/2012		Booth Number:																															
Drawn By: JOACHIM MOELLER		Project Manager: JOE SCHREIBER																															
File Name: Ven Structure IMEX 20x40 - S1.1 - R3.dwg																																	
Plot Date: 9/13/2012 3:48 PM		Last Updated Date: September 13, 2012																															
Total Number of Componets Needed:																																	
Drawing Views:																																	
<table><tr><td>1</td><td></td></tr><tr><td>2</td><td></td></tr><tr><td>3</td><td></td></tr><tr><td>4</td><td></td></tr><tr><td>5</td><td></td></tr><tr><td>6</td><td></td></tr><tr><td>7</td><td></td></tr><tr><td>8</td><td></td></tr></table>				1		2		3		4		5		6		7		8															
1																																	
2																																	
3																																	
4																																	
5																																	
6																																	
7																																	
8																																	
Finish Schedule:																																	
<table><tr><td>Symbol:</td><td>Description:</td></tr><tr><td>A</td><td></td></tr><tr><td>B</td><td></td></tr><tr><td>C</td><td></td></tr><tr><td>D</td><td></td></tr><tr><td>E</td><td></td></tr><tr><td>F</td><td></td></tr><tr><td>G</td><td></td></tr><tr><td>H</td><td></td></tr><tr><td>I</td><td></td></tr><tr><td>J</td><td></td></tr><tr><td>K</td><td></td></tr></table>				Symbol:	Description:	A		B		C		D		E		F		G		H		I		J		K							
Symbol:	Description:																																
A																																	
B																																	
C																																	
D																																	
E																																	
F																																	
G																																	
H																																	
I																																	
J																																	
K																																	
Revisions:																																	
<table><tr><td>Date:</td><td>Detailer:</td><td>Description:</td></tr><tr><td></td><td></td><td></td></tr><tr><td></td><td></td><td></td></tr><tr><td></td><td></td><td></td></tr><tr><td></td><td></td><td></td></tr><tr><td></td><td></td><td></td></tr><tr><td></td><td></td><td></td></tr><tr><td></td><td></td><td></td></tr><tr><td></td><td></td><td></td></tr><tr><td></td><td></td><td></td></tr></table>				Date:	Detailer:	Description:																											
Date:	Detailer:	Description:																															
Electrical Symbol Information																																	
Part / Crate Symbol Information																																	
FREEMAN																																	
2940 114th Street Grand Prairie TX, 75050 Tel: 817-607-2600 Fax: 817-633-8438 www.freemanco.com		These original concepts and designs are sole property of FREEMAN. Any reproduction or use is prohibited without written consent of FREEMAN.																															
Creating innovative solutions for the planning, design and production of events that facilitate face-to-face marketing.																																	
Sheet Number: S-1.4																																	

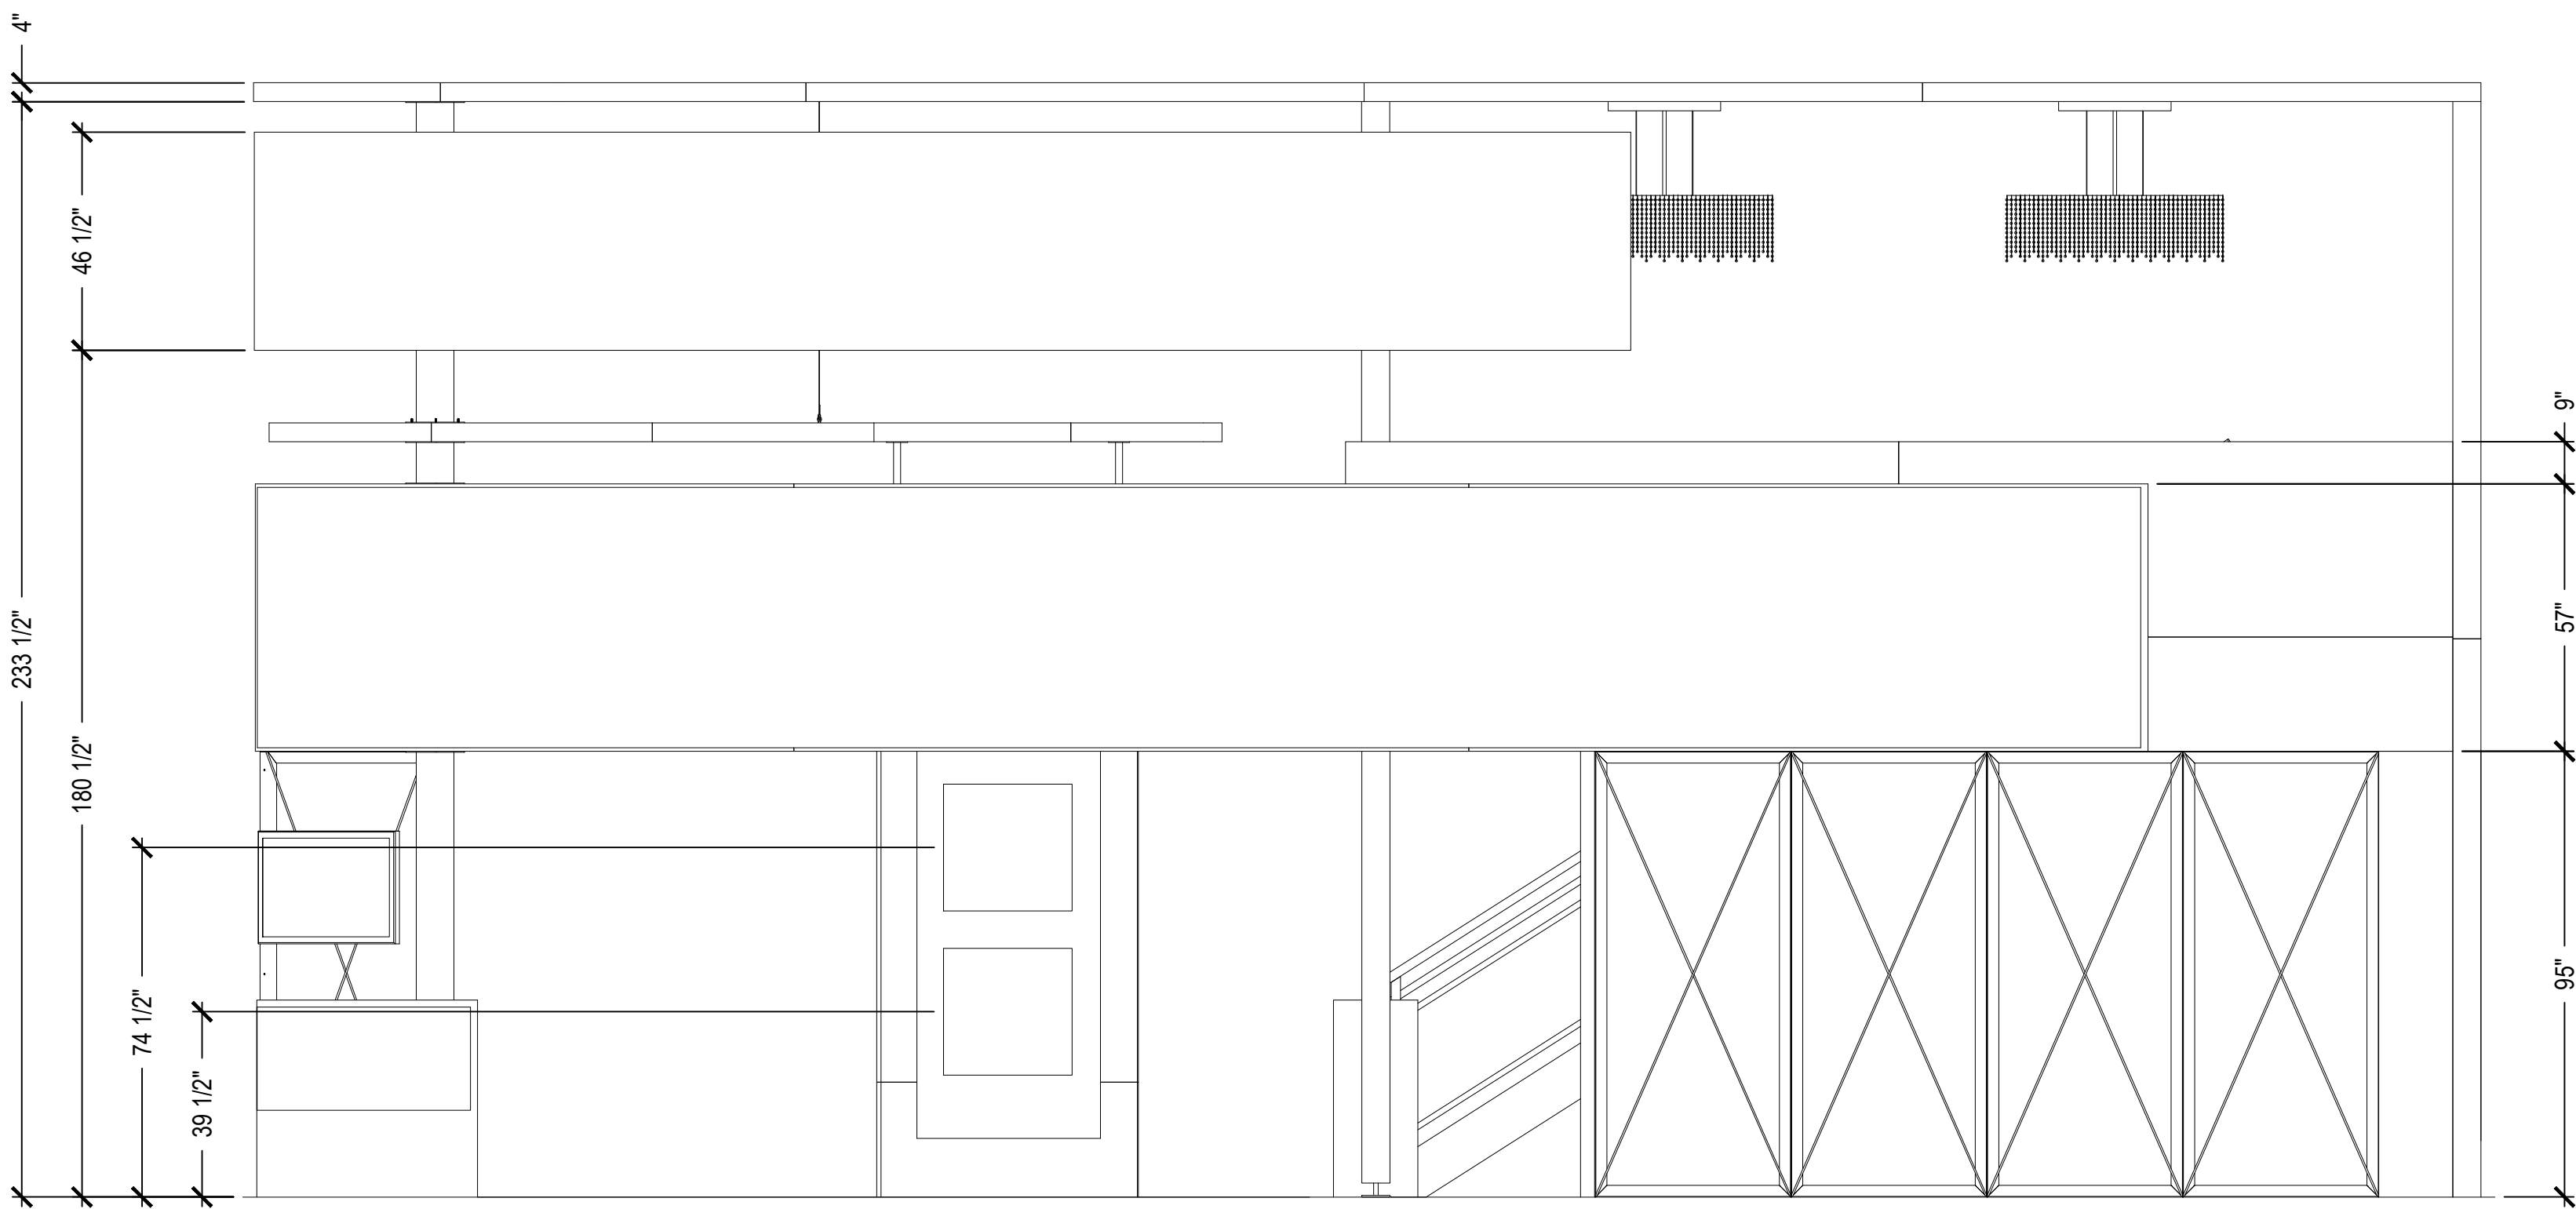


1 VENETIAN 20' X 40' - FRONT
S-1.5 SCALE: 3/8"=1'-0"

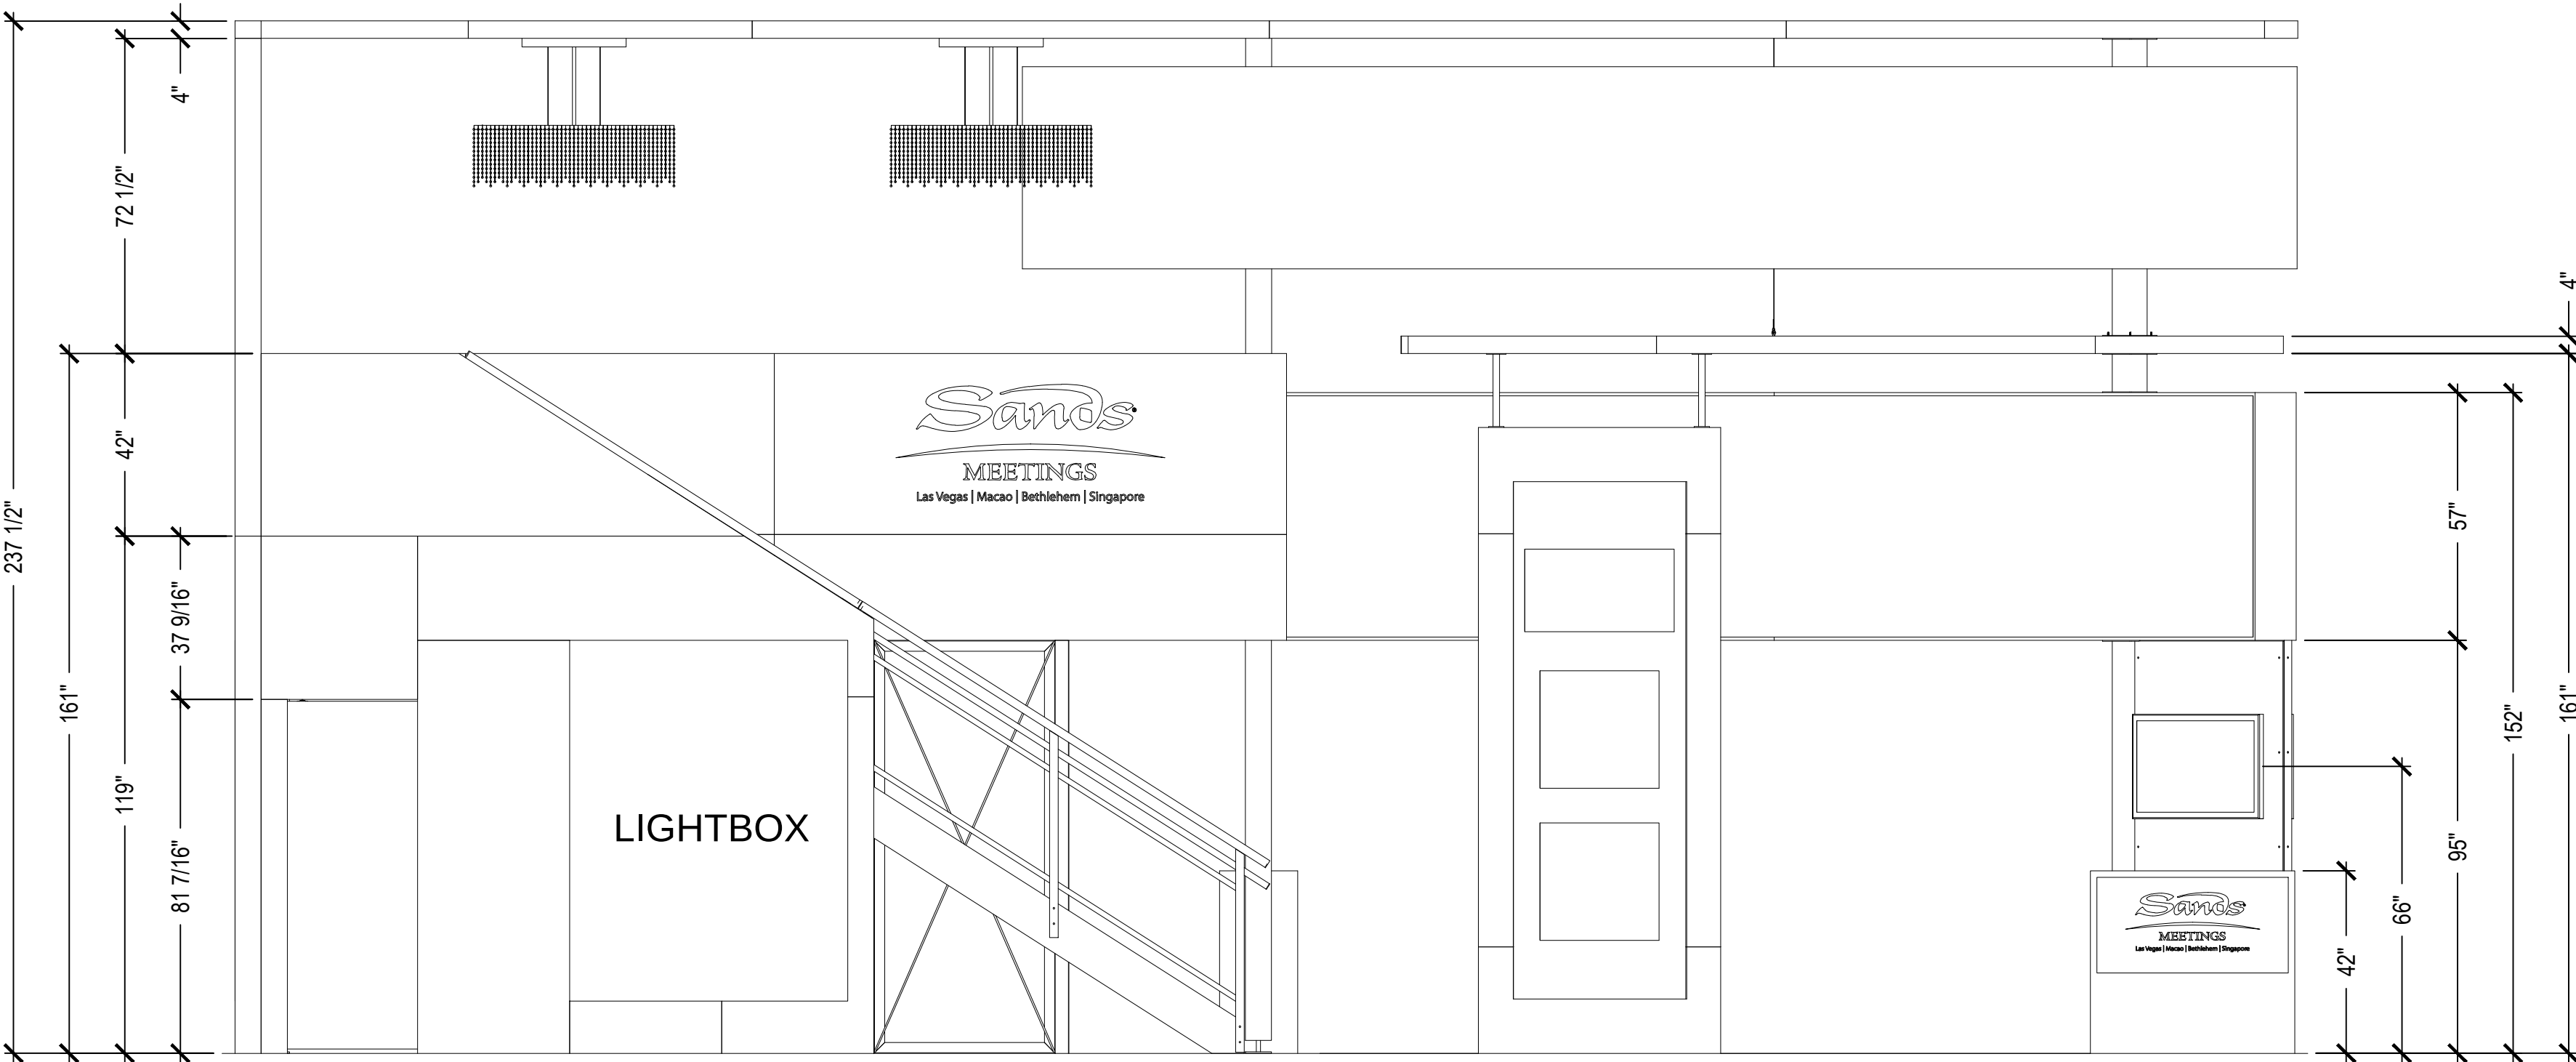

3 VENETIAN 20' X 40' - REAR
S-1.5 SCALE: 3/8"=1'-0"

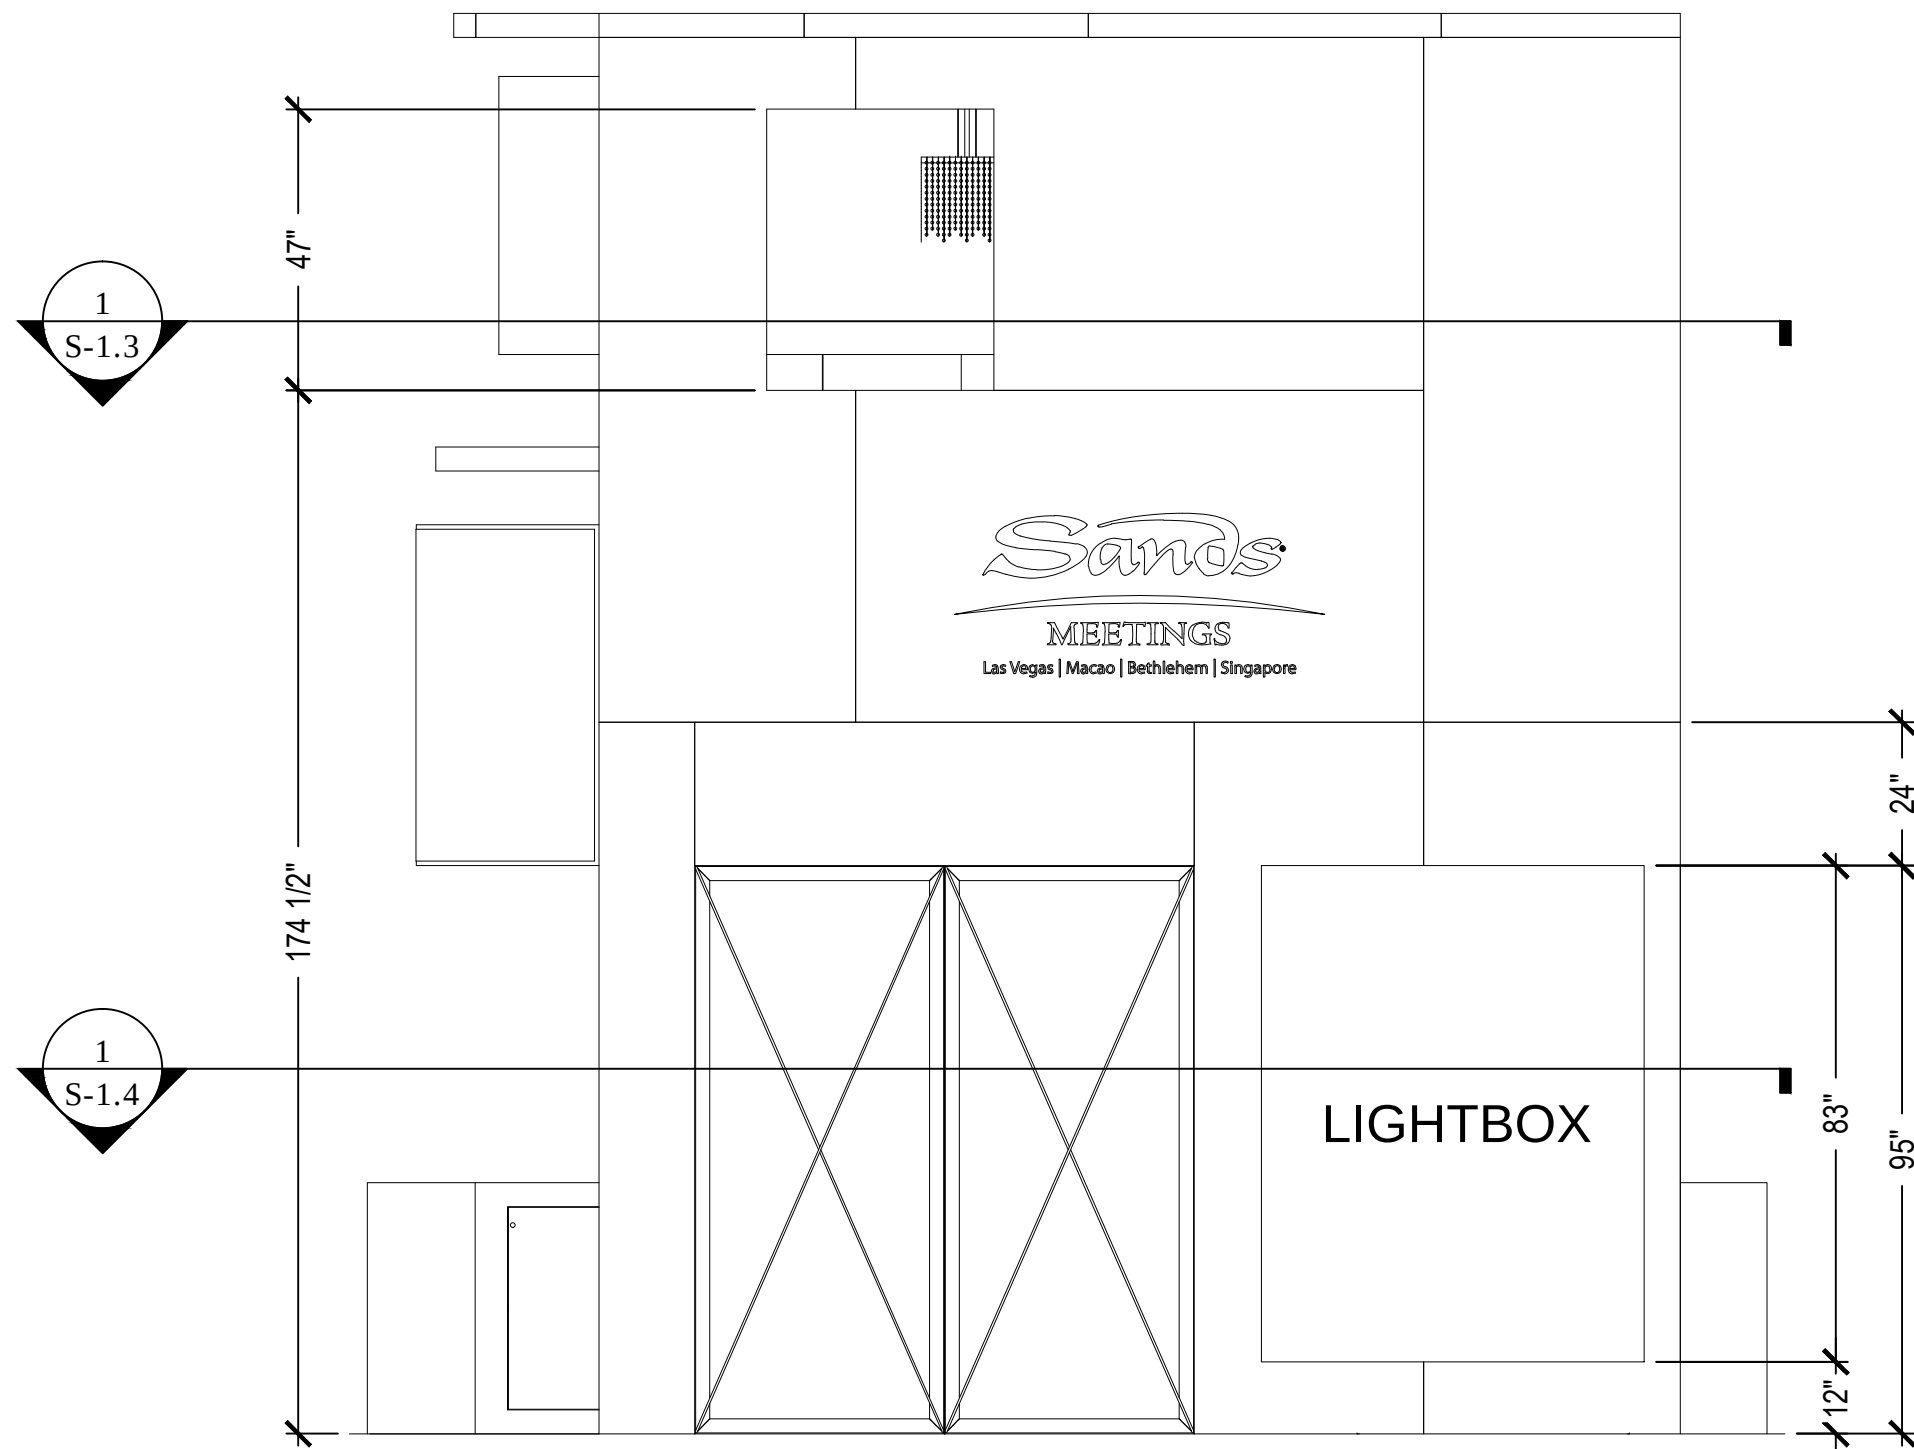

2 VENETIAN 20' X 40' - SIDE
S-1.5 SCALE: 3/8"=1'-0"

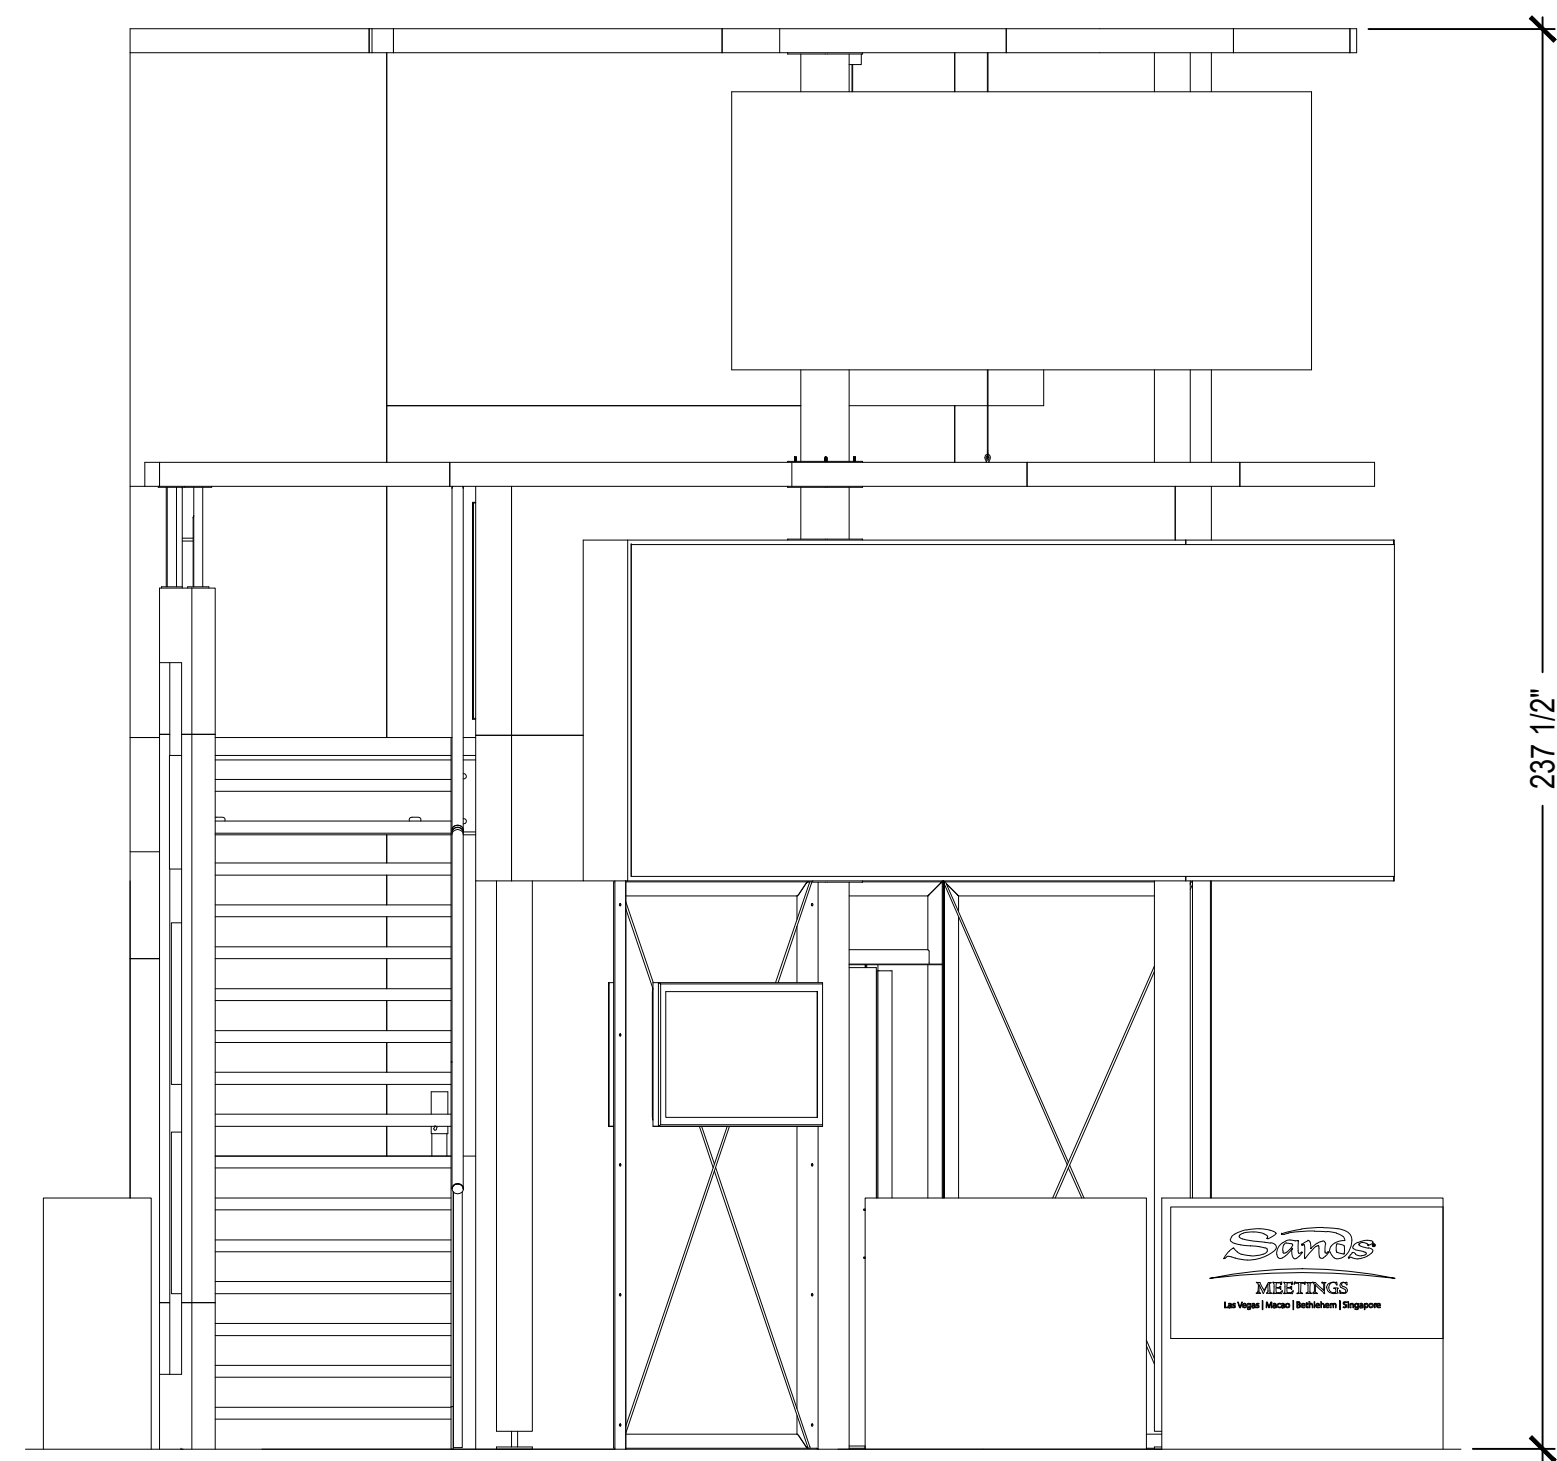

4 VENETIAN 20' X 40' - SIDE
S-1.5 SCALE: 3/8"=1'-0"

Job Number: 29087501	Date Started: 9/6/2012 6:45 AM
Client Name: VENETIAN-PALAZZO	
Show Name: IMEX 2012	
Show Dates: 10/9-11/2012	Booth Number:
Drawn By: JOACHIM MOELLER	Project Manager: JOE SCHREIBER
File Name: Ven Structure IMEX 20x40 - S1.1 - R3.dwg	
Plot Date: 9/13/2012 3:48 PM	Last Updated Date: September 13, 2012
Total Number of Componets Needed:	

Drawing Views:	
1	
2	
3	
4	
5	
6	
7	
8	

Finish Schedule:	
Symbol:	Description:
A	
B	
C	
D	
E	
F	
G	
H	
I	
J	
K	

Revisions:		
Date:	Detailer:	Description:

Electrical Symbol Information	
	Vertical Dimension Horizontal Dimension Electrical I.D. Letter Amount of Electrical

Part / Crate Symbol Information	
	Part Number Crate Number Part Description

F R E E M A N


2940 134th Street
Grand Prairie TX, 75050
Tel: 817-607-2600
Fax: 817-653-8438
www.freemanco.com

These original concepts and designs are sole property of FREEMAN. Any reproduction or use is prohibited without written consent of FREEMAN.


Creating innovative solutions for the planning, design and production of events that facilitate face-to-face marketing.

Sheet Number:


S-1.5

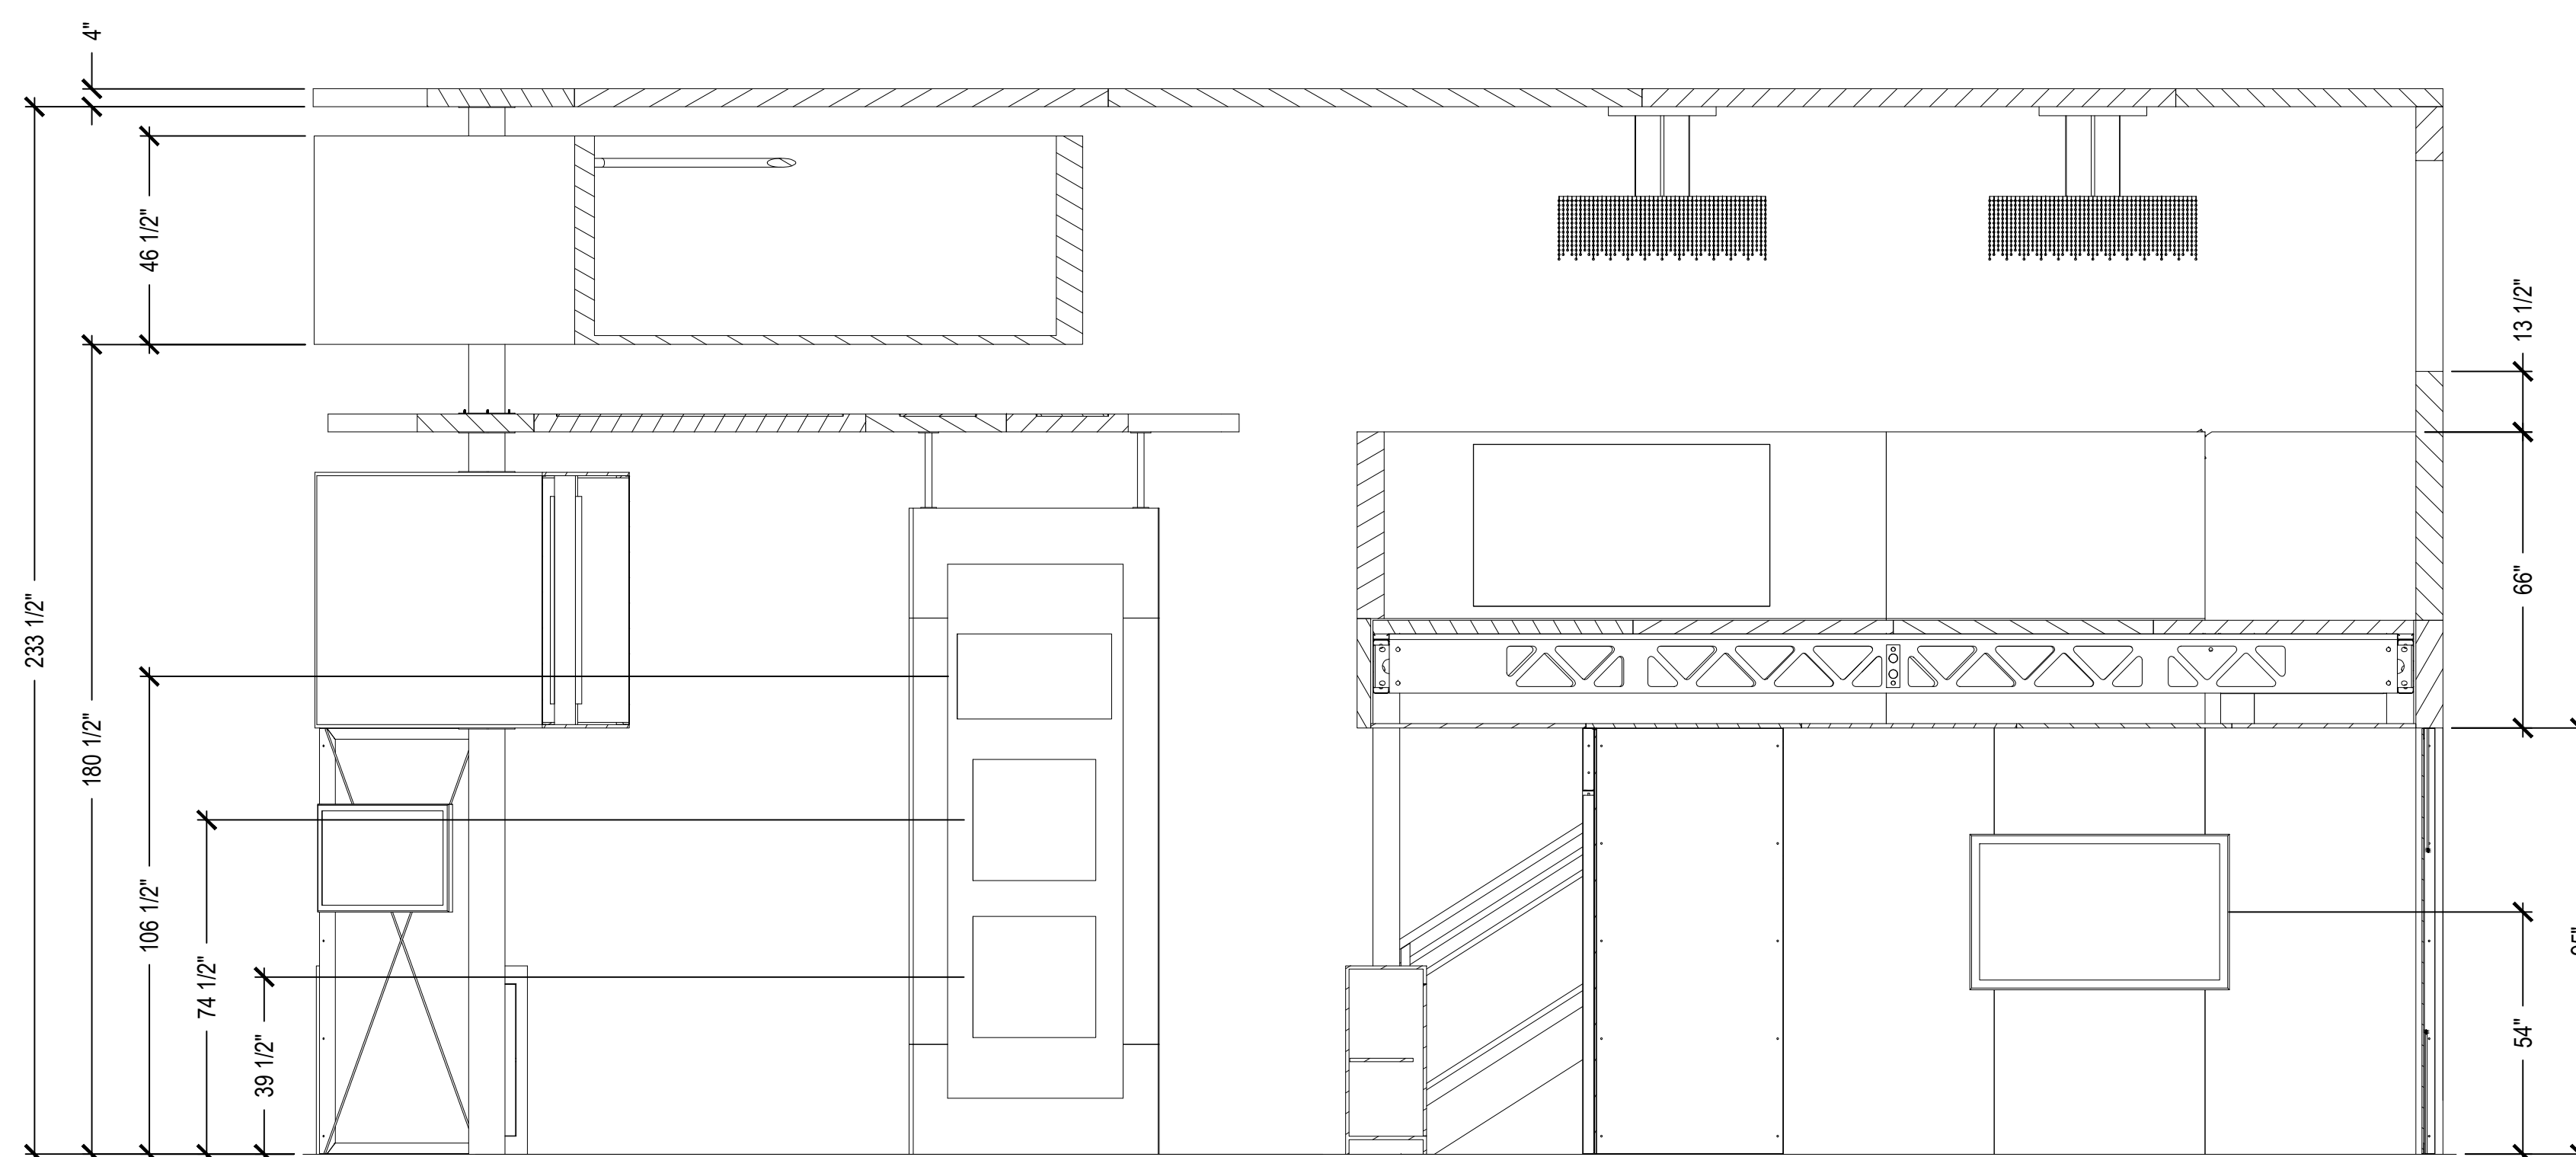


1	VENETIAN 20' X 40' - INTERIOR ELEVATION
S-1.6	SCALE: 3/8"=1'-0"

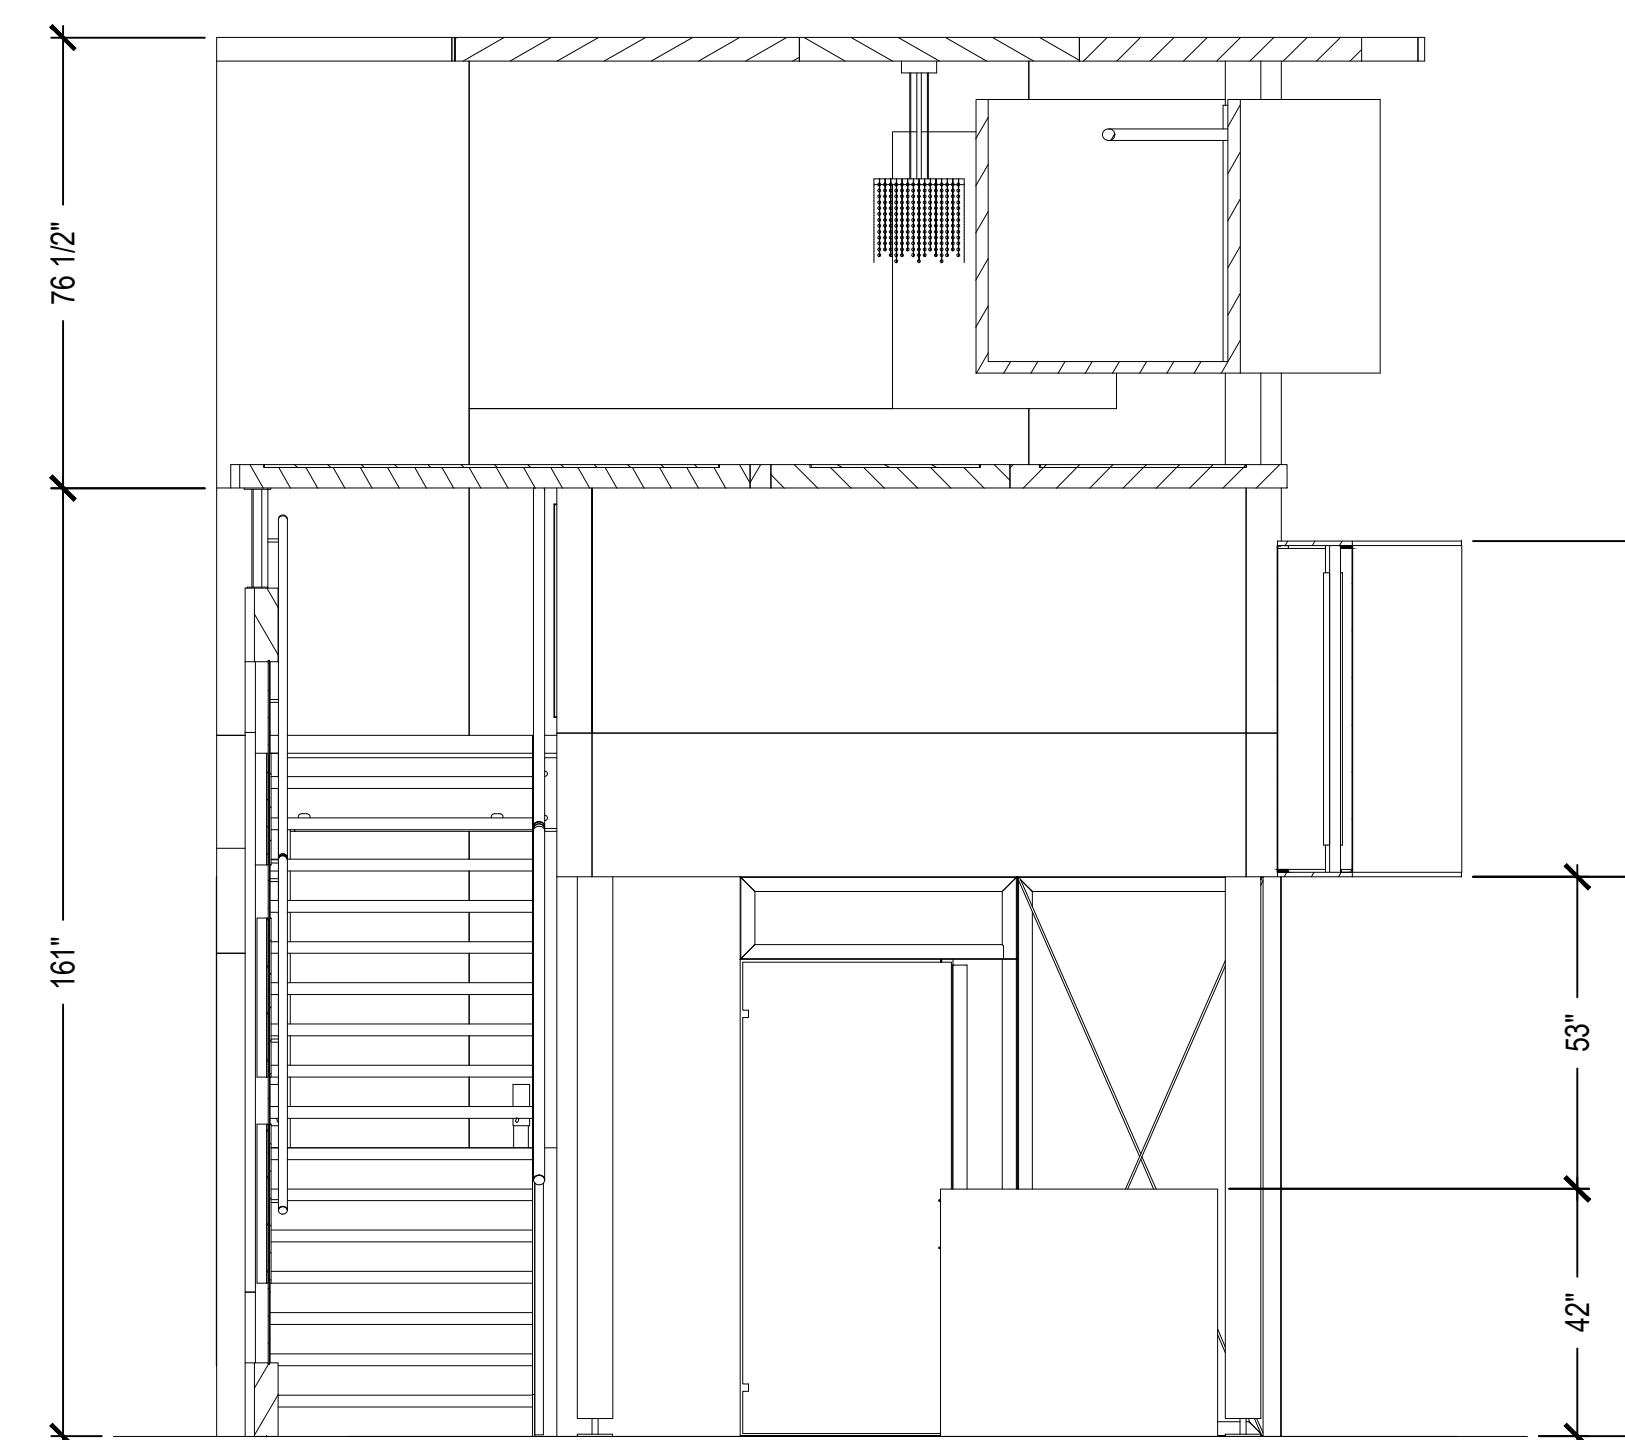

2	VENETIAN 20' X 40' - INTERIOR ELEVATION
S-1.6	SCALE: 3/8"=1'-0"

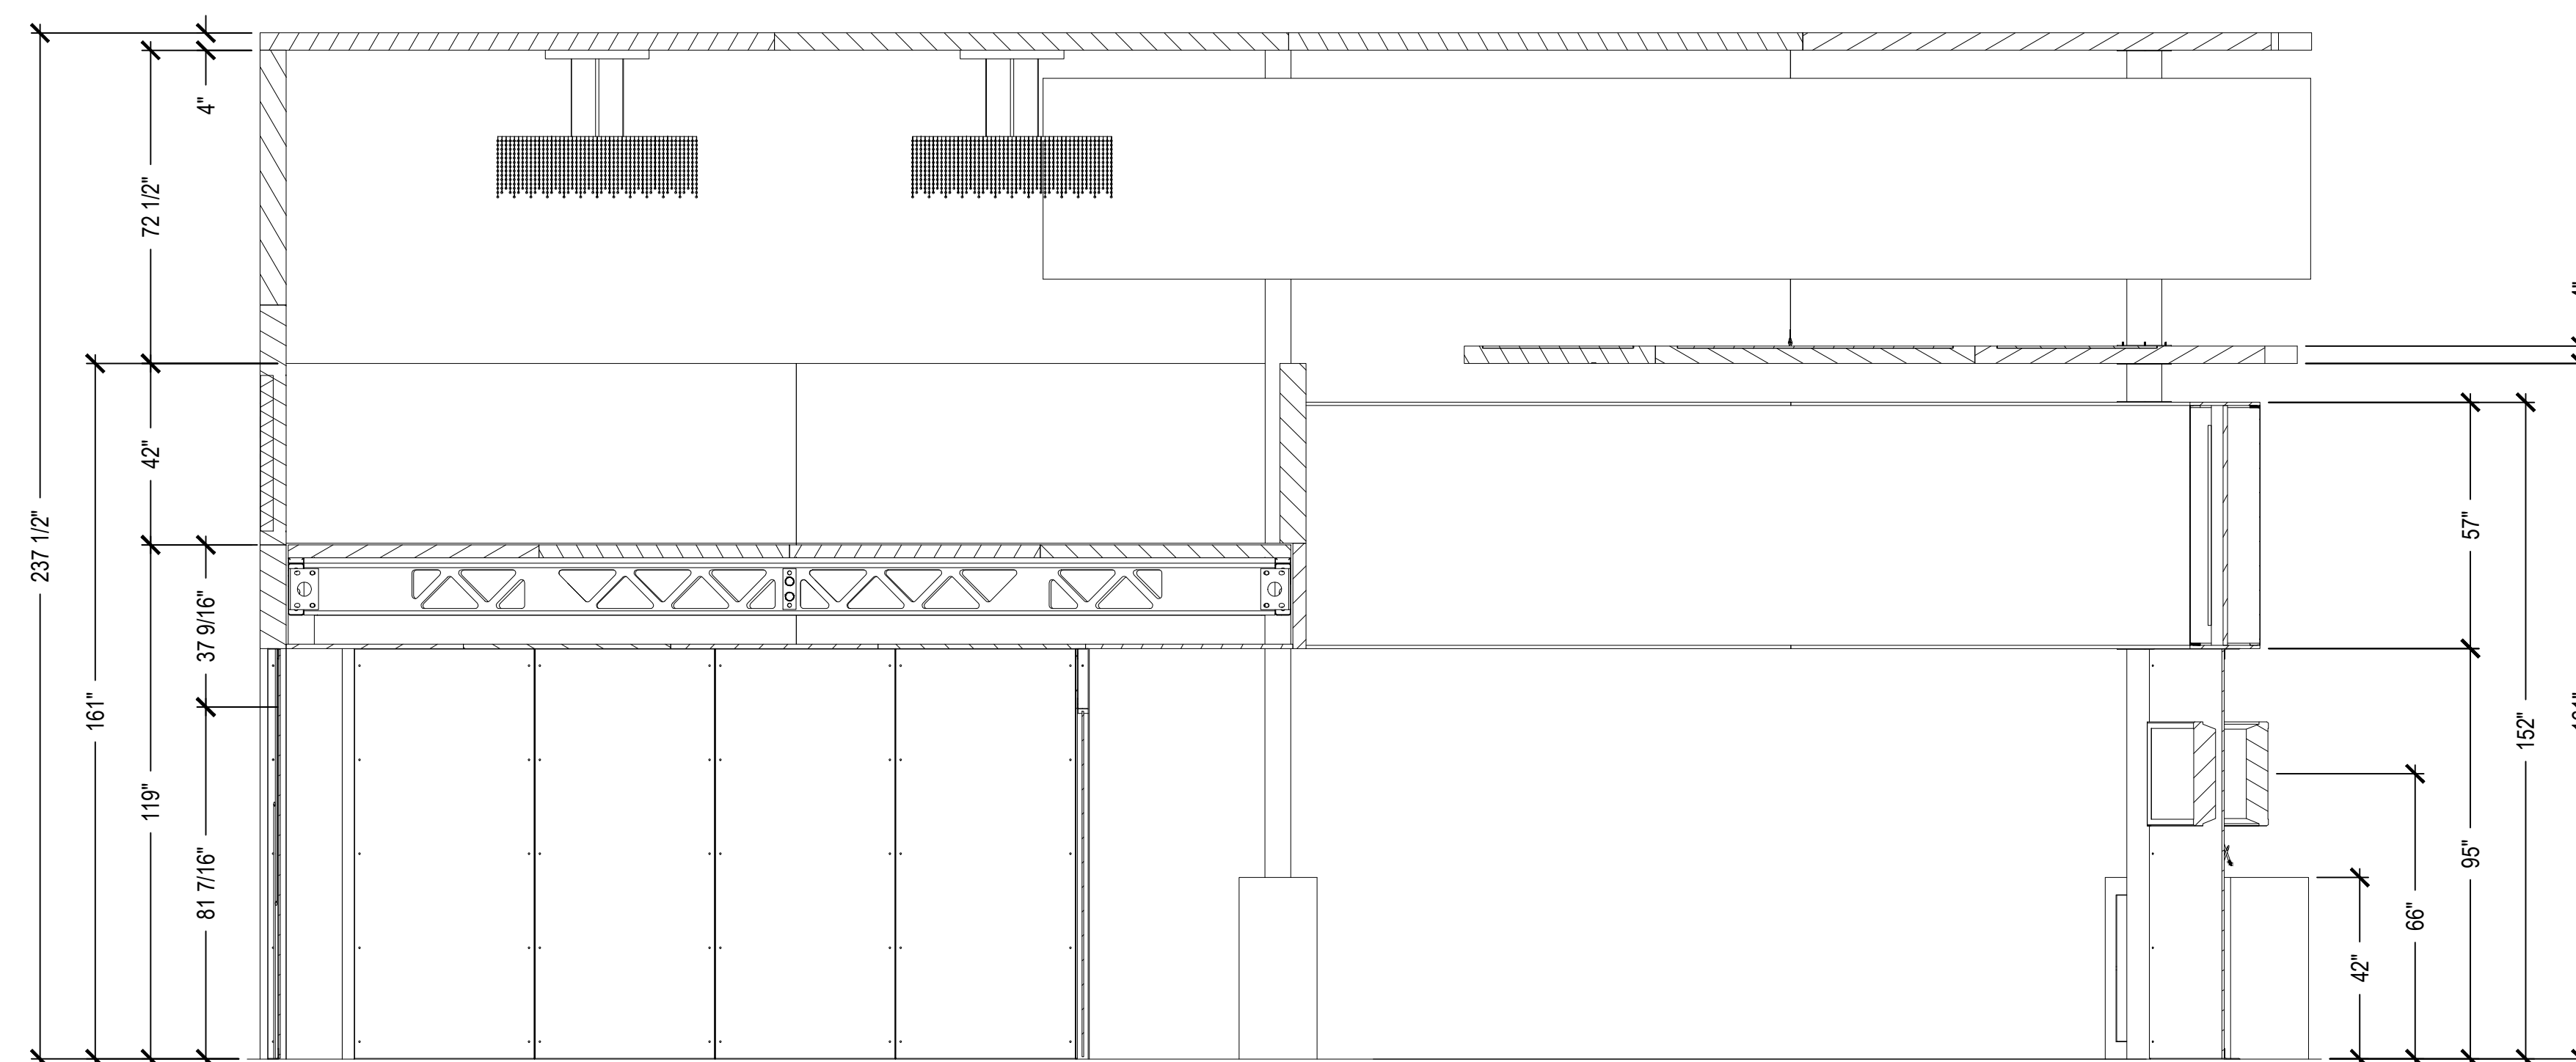

3	VENETIAN 20' X 40' - INTERIOR ELEVATION
S-1.6	SCALE: 3/8"=1'-0"

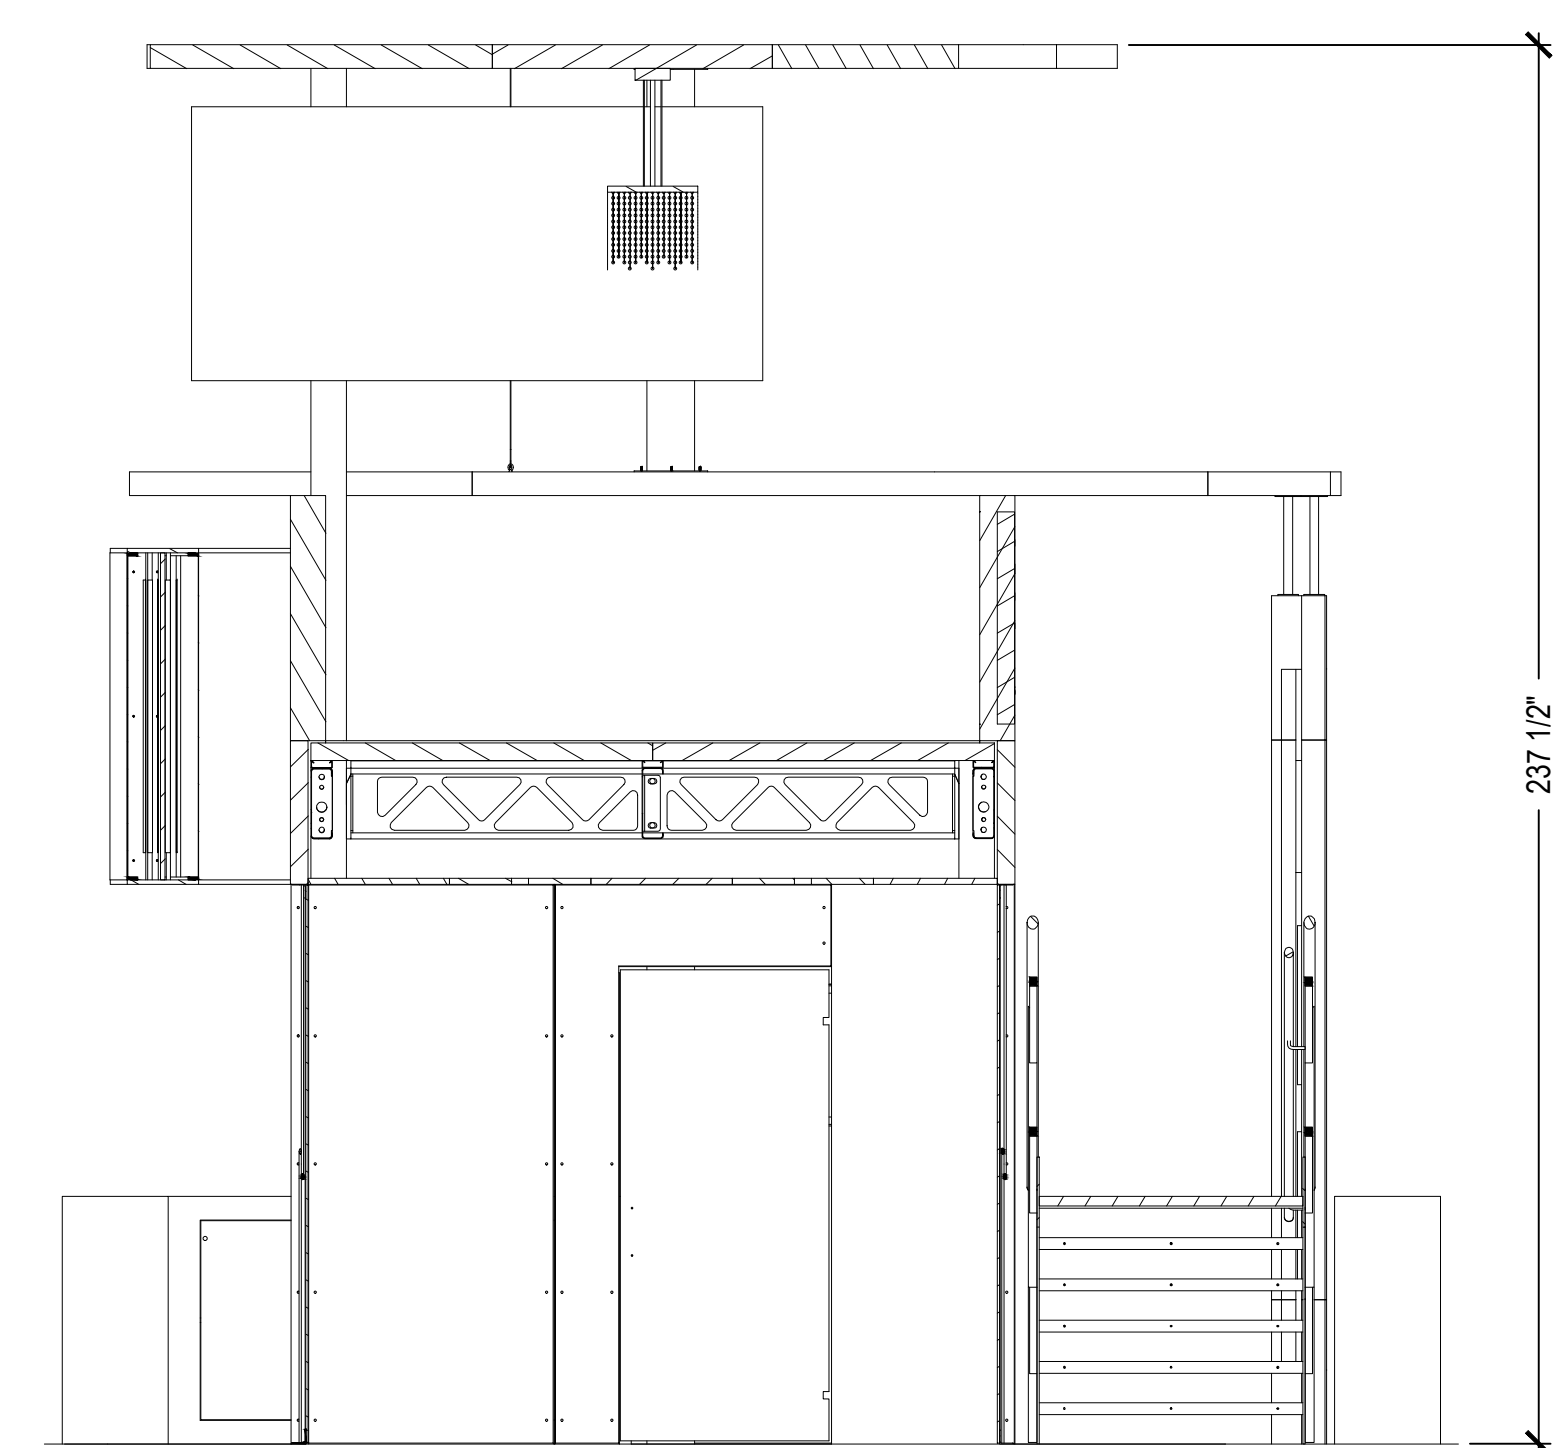

4	VENETIAN 20' X 40' - INTERIOR ELEVATION
S-1.6	SCALE: 3/8"=1'-0"

Job Number: 29087501	Date Started: 9/6/2012 6:45 AM
Client Name: VENETIAN-PALAZZO	
Show Name: IMEX 2012	
Show Dates: 10/9-11/2012	Booth Number:
Drawn By: JOACHIM MOELLER	Project Manager: JOE SCHREIBER
File Name: Ven Structure IMEX 20x40 - S1.1 - R3.dwg	
Plot Date: 9/13/2012 3:48 PM	Last Updated Date: September 13, 2012
Total Number of Componets Needed:	

Drawing Views:	
1	
2	
3	
4	
5	
6	
7	
8	

Finish Schedule:	
Symbol:	Description:
A	
B	
C	
D	
E	
F	
G	
H	
I	
J	
K	

[illegible]

Electrical Symbol Information

The diagram shows an electrical symbol consisting of a circle with the letter 'A' inside. Below the circle is the text '500W'. Four dimension lines with arrows point to the symbol: a vertical line on the left indicates a height of 8'-6", a horizontal line above the circle indicates a width of 3'-6", a horizontal line pointing to the letter 'A' indicates the electrical I.D. letter, and a horizontal line pointing to the '500W' text indicates the amount of electrical.

- Vertical Dimension
- Horizontal Dimension
- Electrical I.D. Letter
- Amount of Electrical

Part / Crate Symbol Information

Part Number

Crate Number

Part Description


F R E E M A N

2940 114th Street Grand Prairie TX, 75050 Tel: 817-607-2600 Fax: 817-633-8436 www.freemanco.com	These original concepts and designs are sole property of FREEMAN. Any reproduction or use is prohibited without written consent of FREEMAN.
---	--

Creating innovative solutions for the planning, design and production of events that facilitate face-to-face marketing.



Sheet Number:

S-1.6

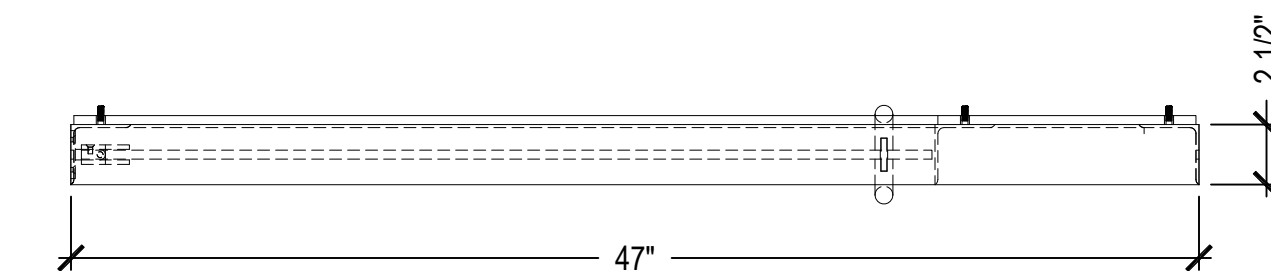


1	VENETIAN METAL DOOR FRAME - PLAN
D-1.1	SCALE: 1-1/2"=1'-0"


NOTE:
FABRICATE 1 DOOR
FRAME

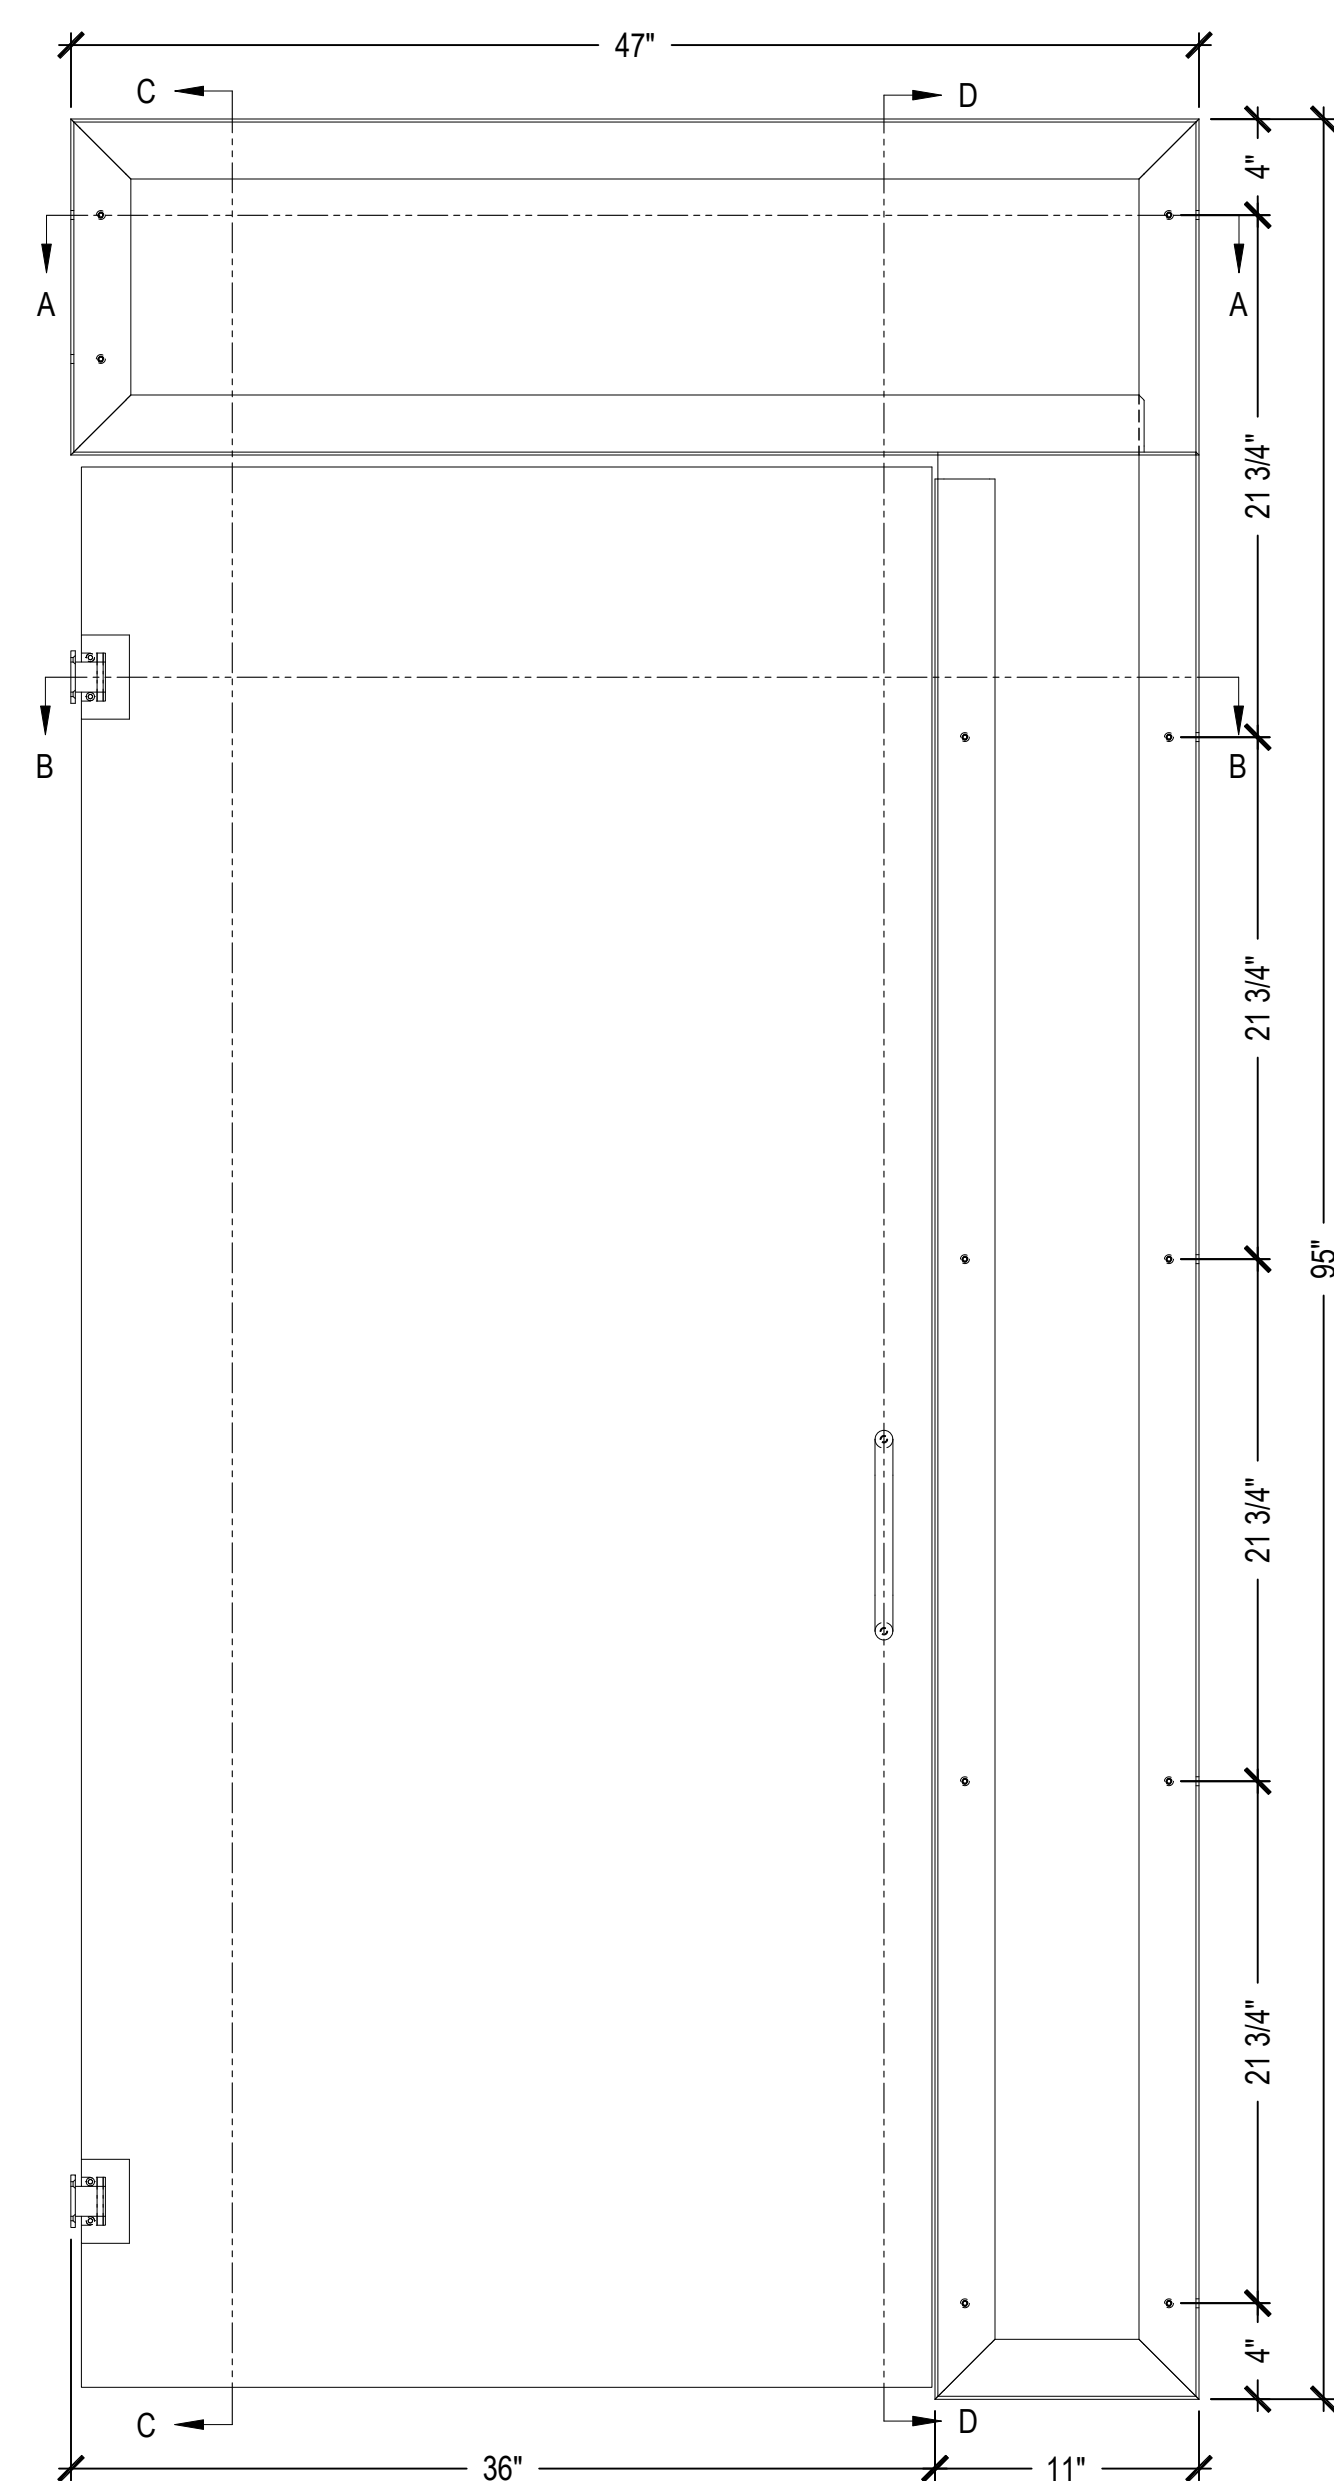 


2	VENETIAN METAL DOOR FRAME - FRONT
D-1.1	SCALE: 1-1/2"=1'-0"

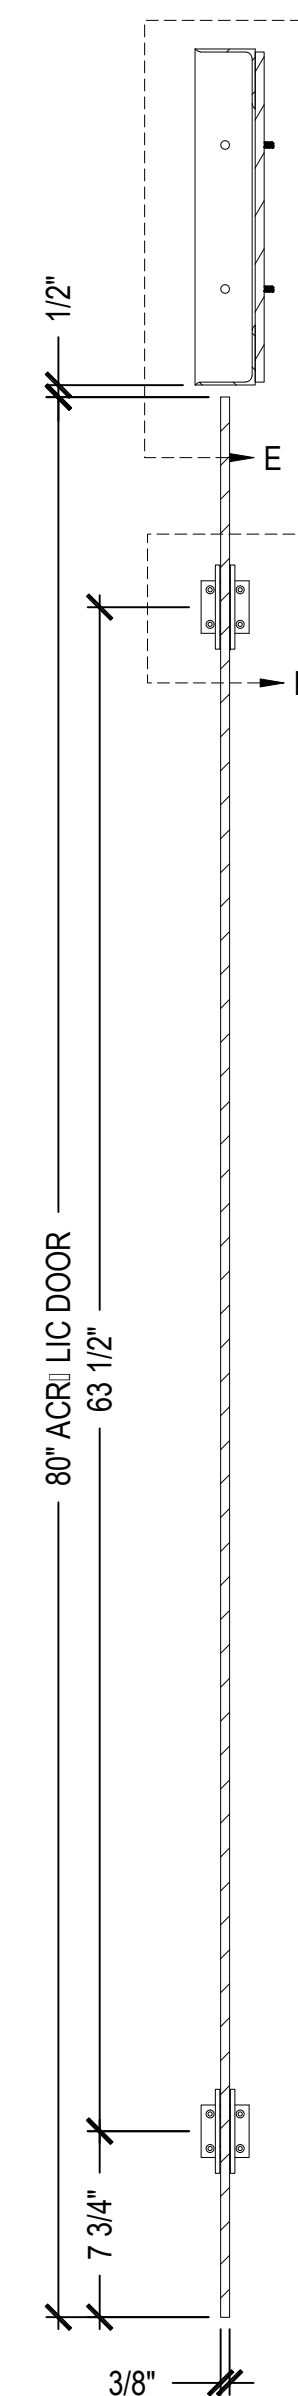


C-C	VENETIAN METAL DOOR FRAME - SECTION
D-1.1	SCALE: 1-1/2"=1'-0"

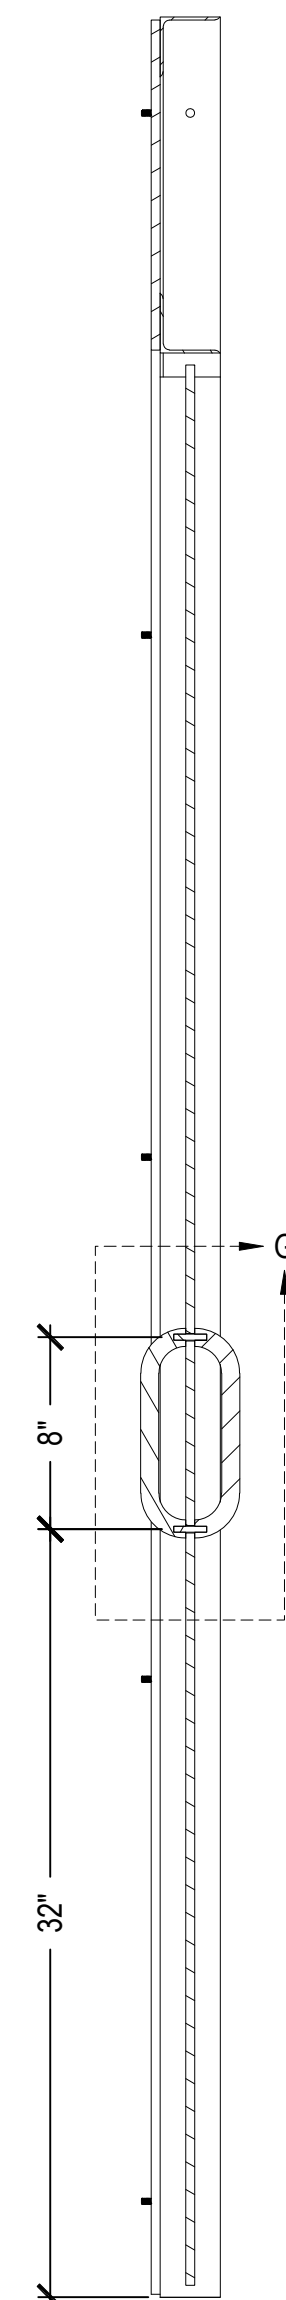


D-D	VENETIAN METAL DOOR FRAME - SECTION
D-1.1	SCALE: 1-1/2"=1'-0"

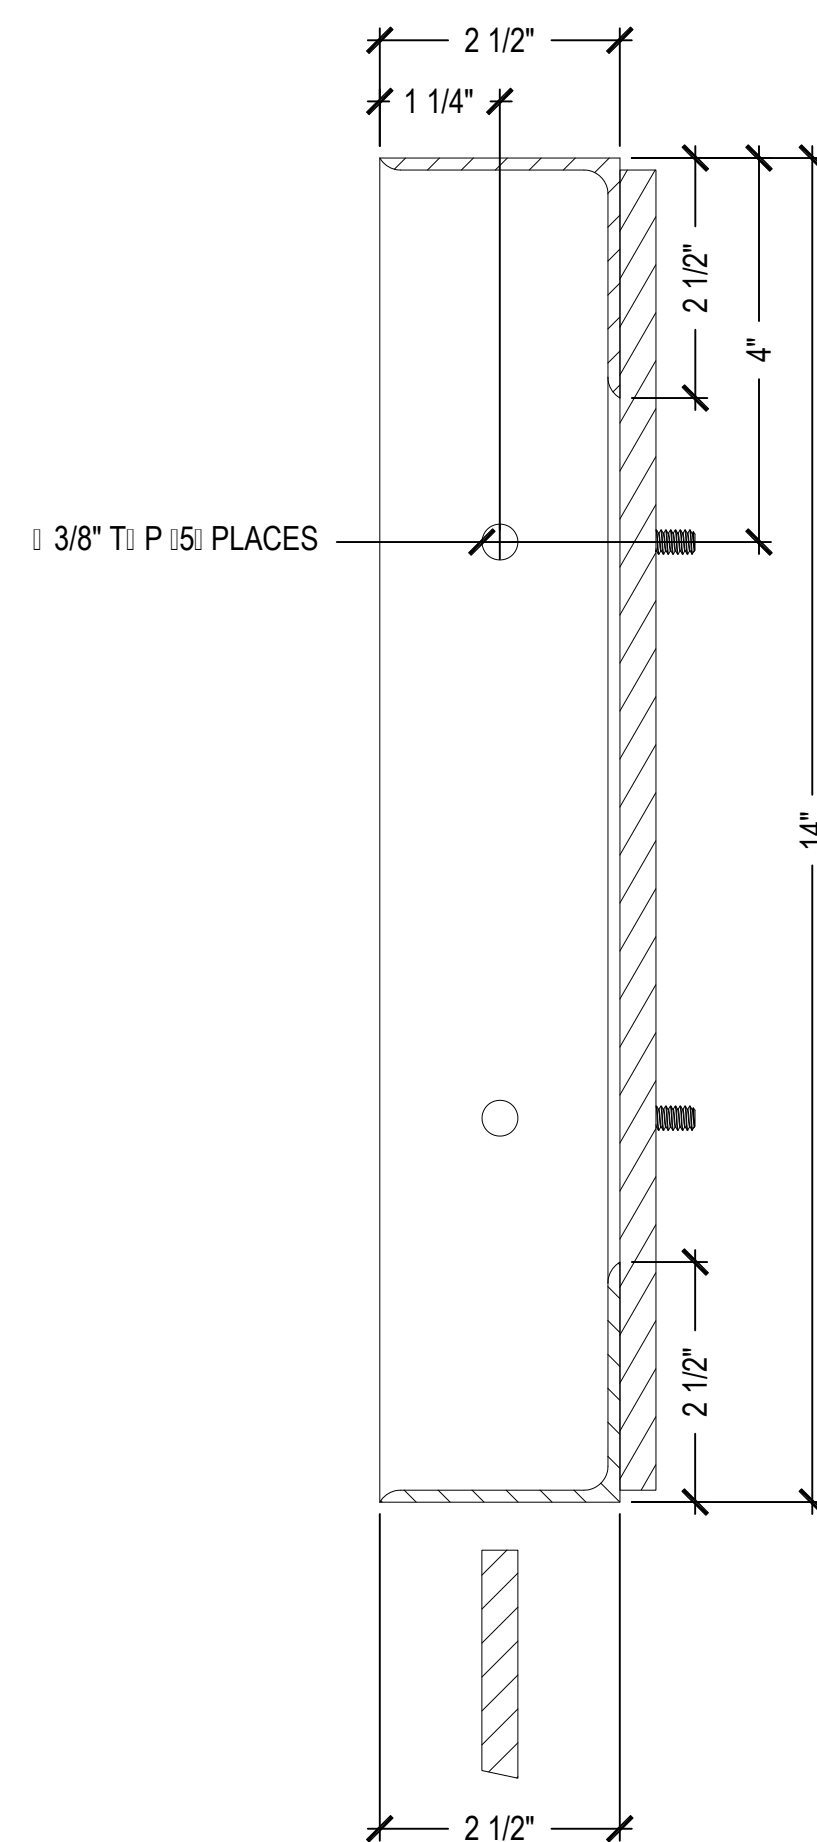

E-E	VENETIAN METAL DOOR FRAME - DETAIL
D-1.1	SCALE: 6"=1'-0"

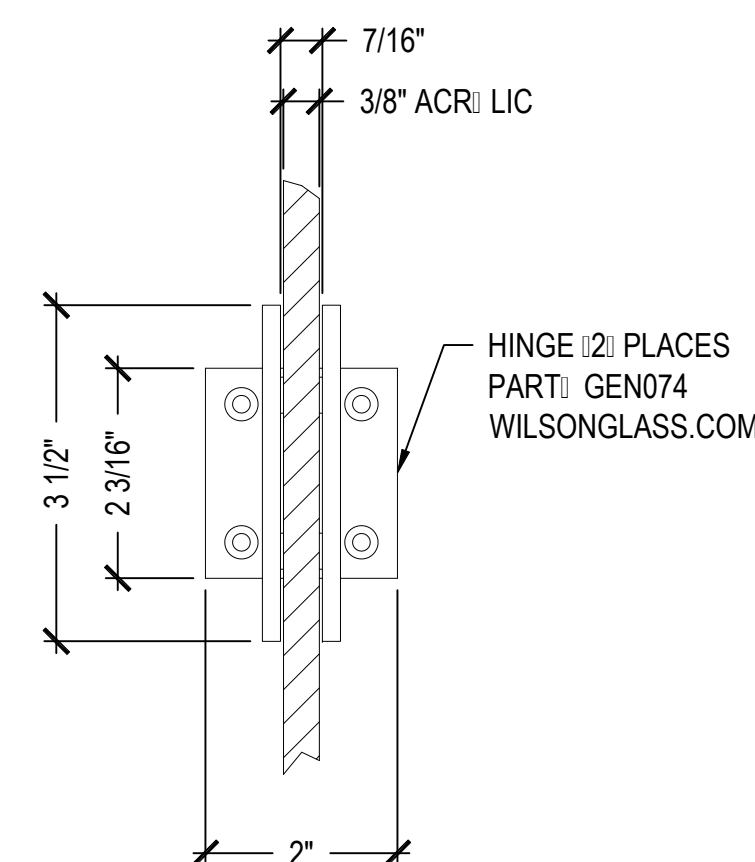

F-F	VENETIAN METAL DOOR FRAME - DETAIL
D-1.1	SCALE: 6"=1'-0"

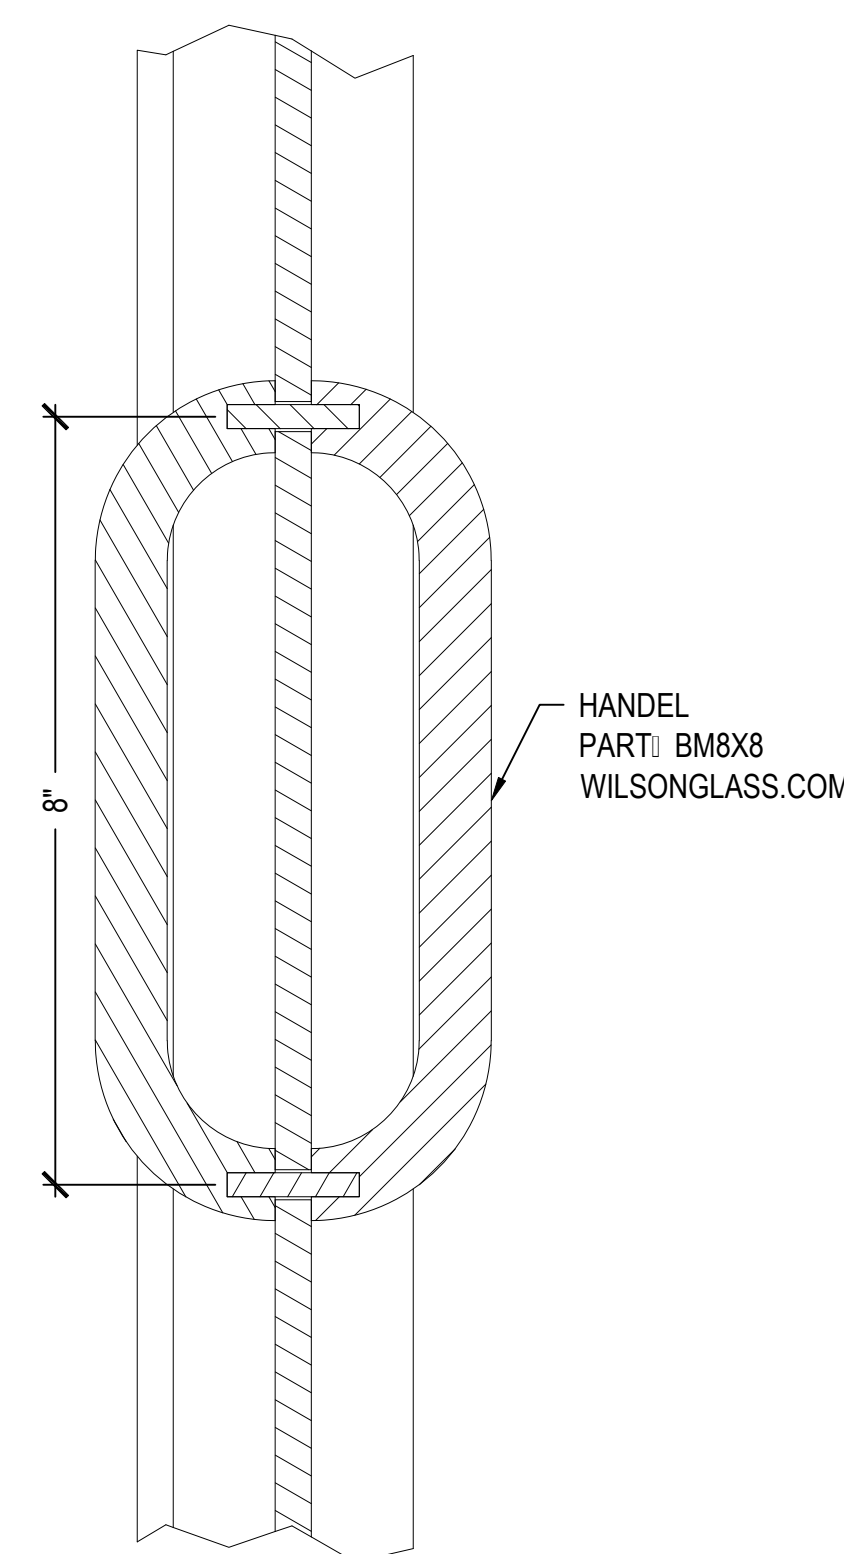


G-G	VENETIAN METAL DOOR FRAME - DETAIL
D-1.1	SCALE: 6"=1'-0"

[illegible]



D-1.1

File Location:	C:\Engineering\CAD	Entity/Location	Id	IMEV 2012 Contribution	Entity/Component Contribution
	Entity/2012	Device/Location	Id	IMEV 2012 Contribution	Entity/Component Contribution

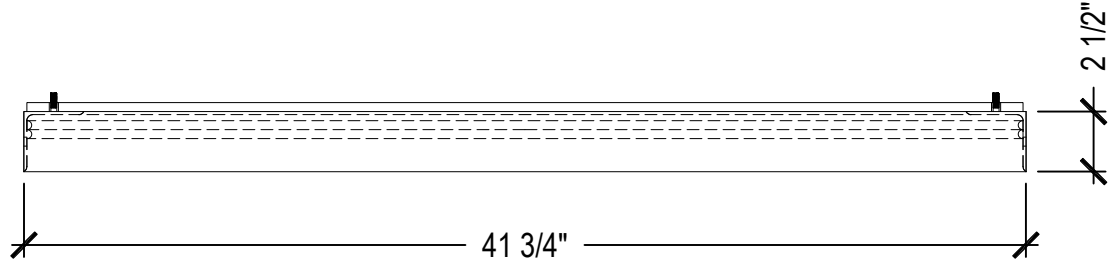


1 VENETIAN METAL FRAME - PLAN
D-1.2 SCALE: 1-1/2"=1'-0"


NOTE:
FABRICATE 1/8" FRAMES

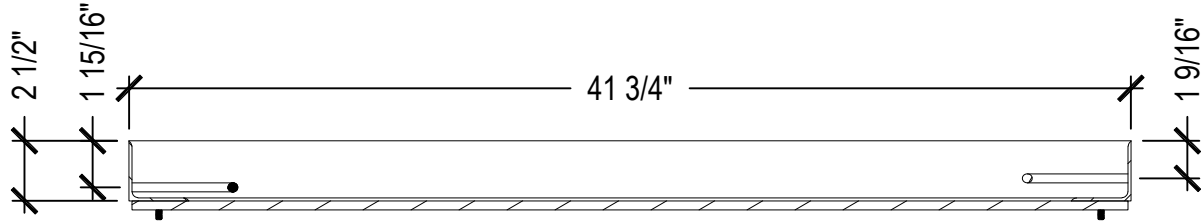 


H-H SECTION 'H'
D-1.2 SCALE: 1-1/2"=1'-0"

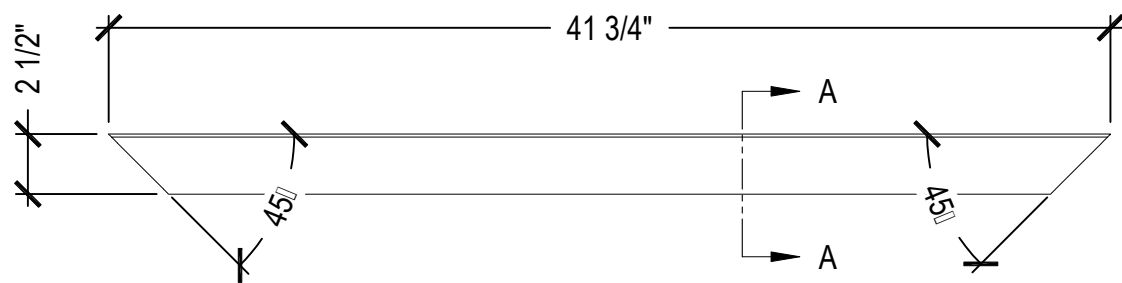


4 VENETIAN METAL FRAME - TOP AND BOTTOM HORIZONTAL (NT) - 16
D-1.2 SCALE: 1-1/2"=1'-0"

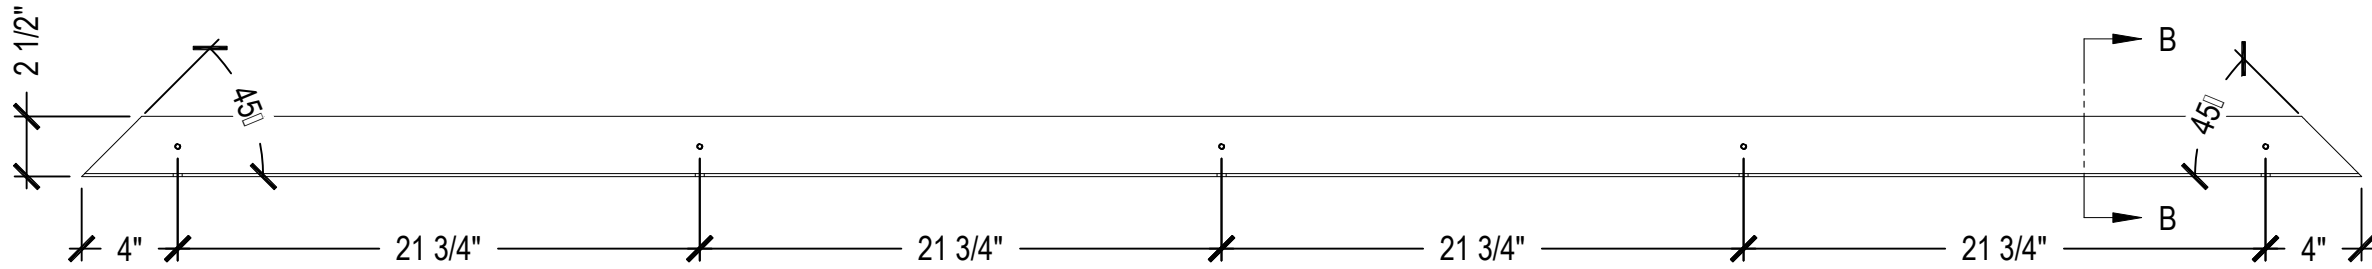


5 VENETIAN METAL FRAME - LEFT AND RIGHT VERTICAL (NT) - 16
D-1.2 SCALE: 1-1/2"=1'-0"

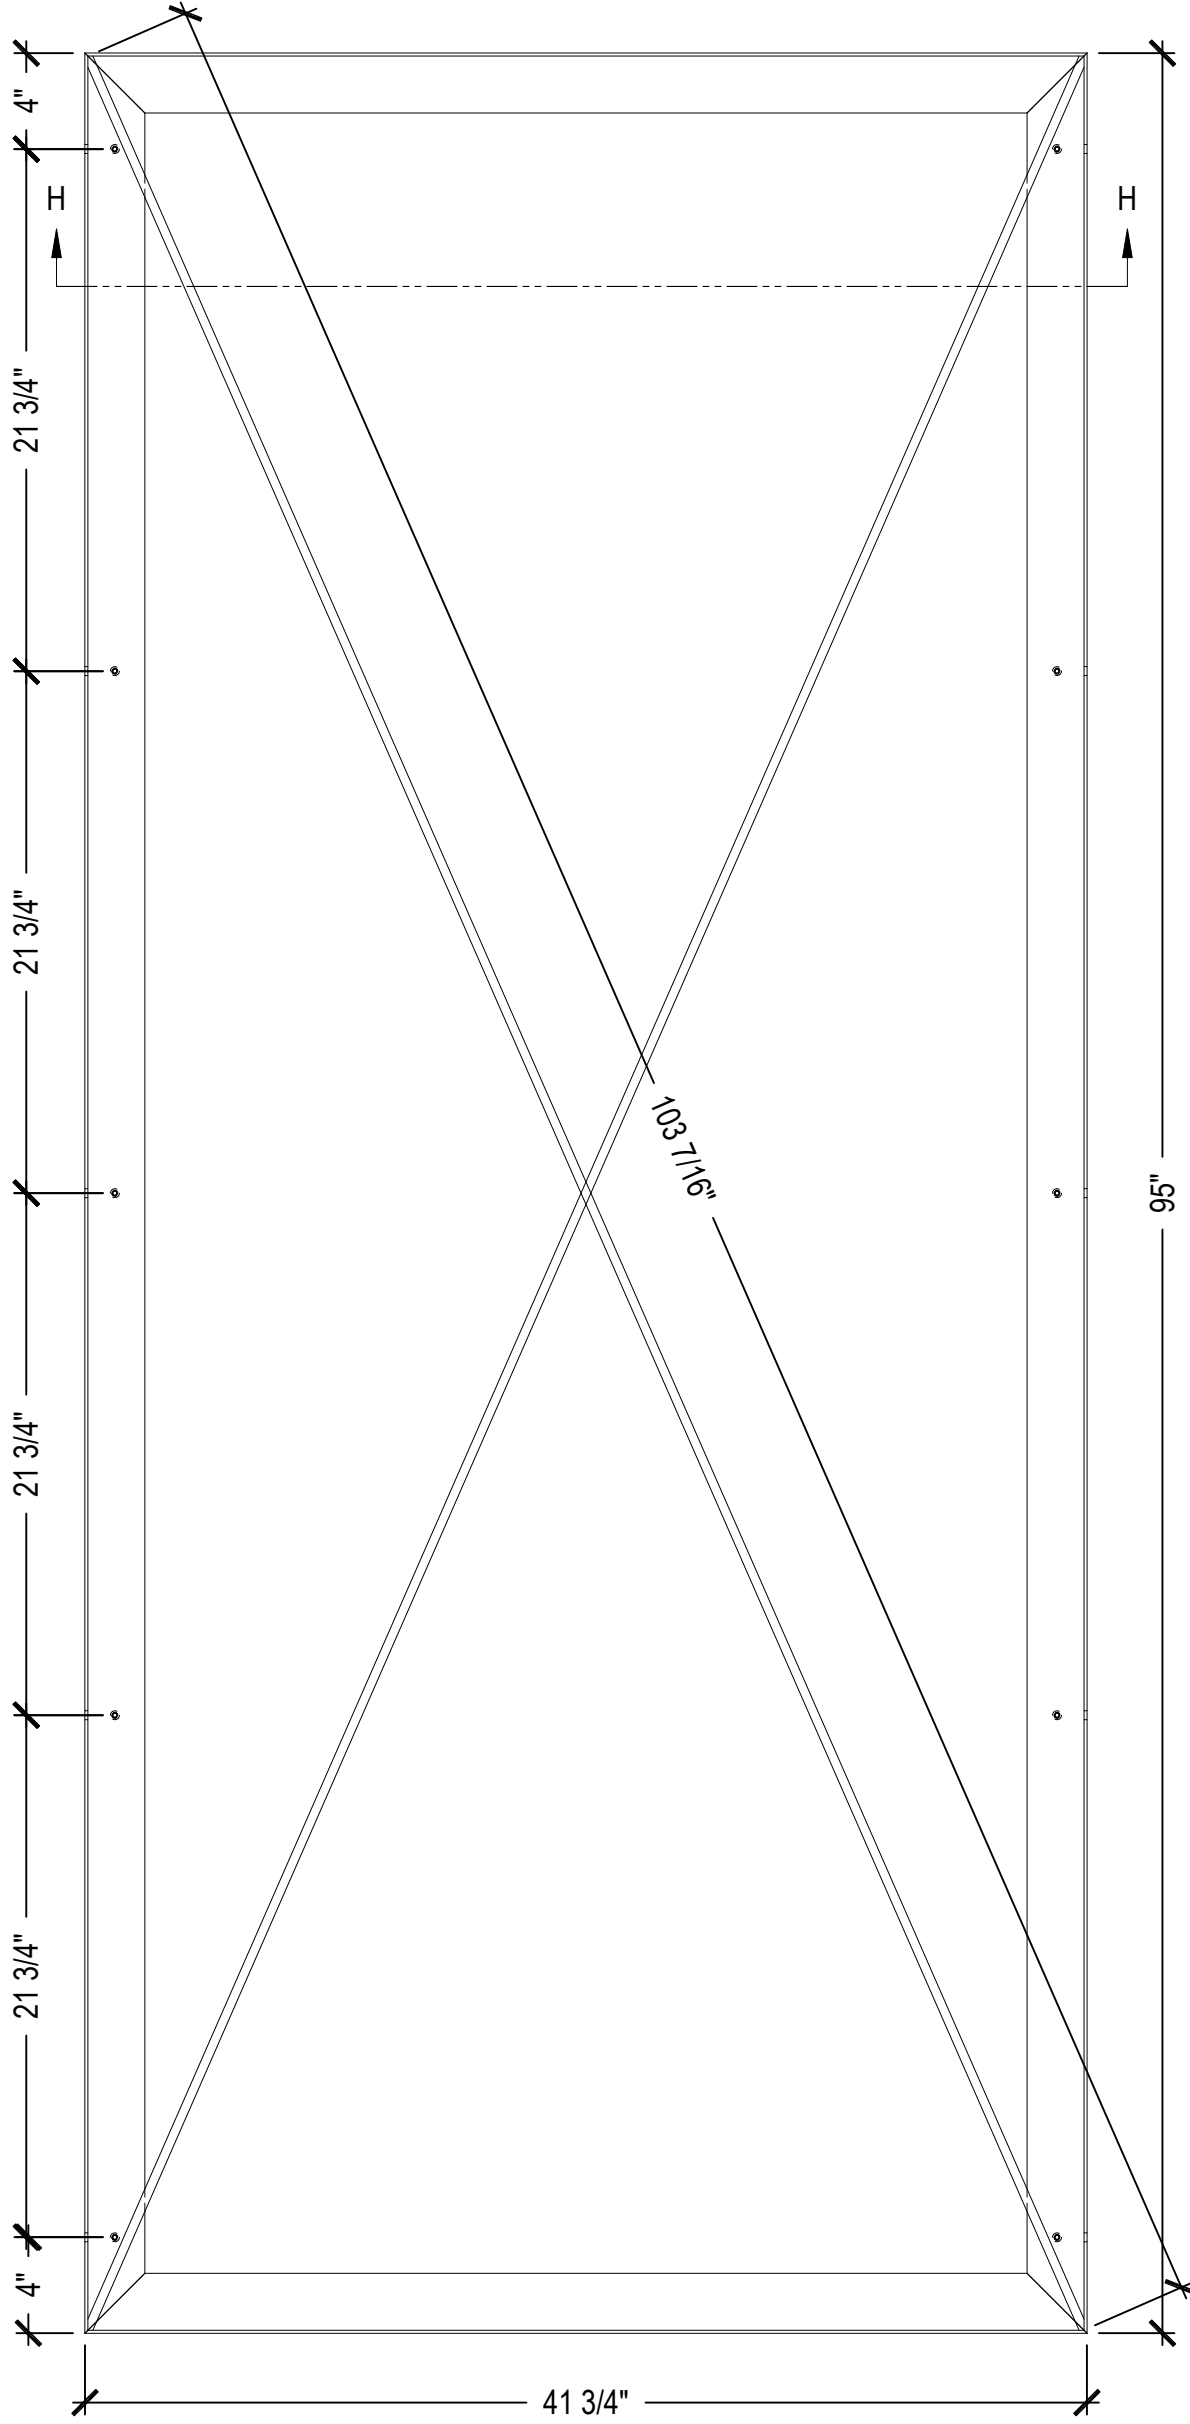


2 VENETIAN METAL FRAME - FRONT
D-1.2 SCALE: 1-1/2"=1'-0"

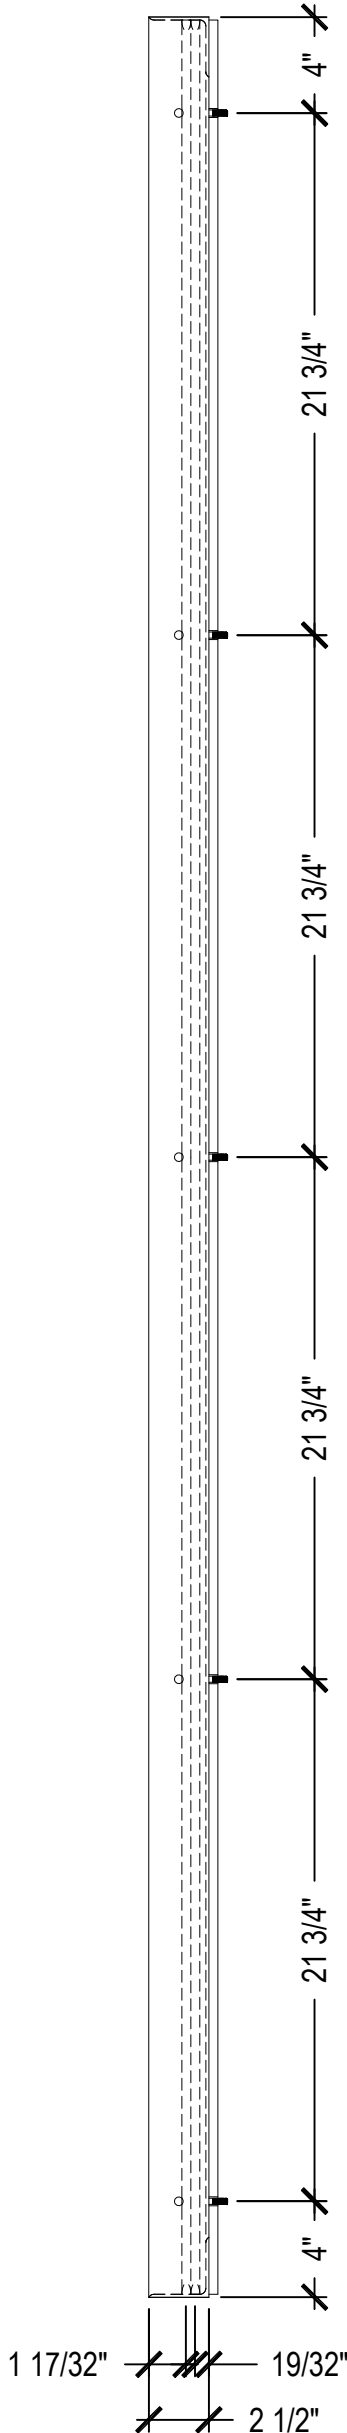


C-C VENETIAN METAL FRAME - SECTION
D-1.2 SCALE: 1-1/2"=1'-0"

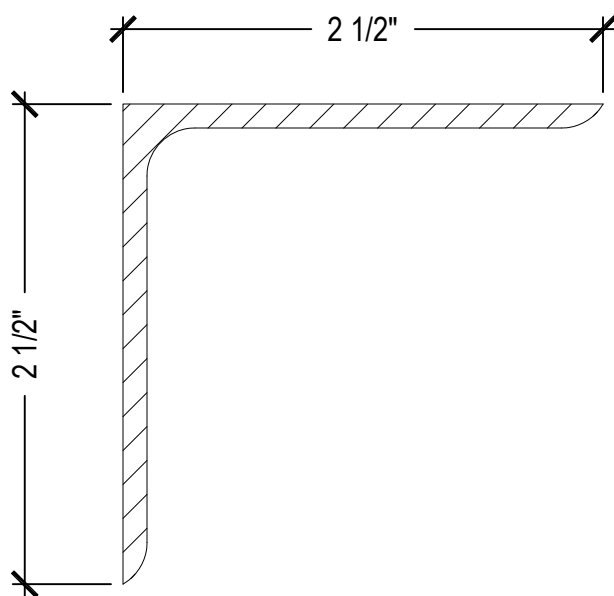


A-A VENETIAN METAL FRAME - SECTION
D-1.2 SCALE: F.I.L.L.

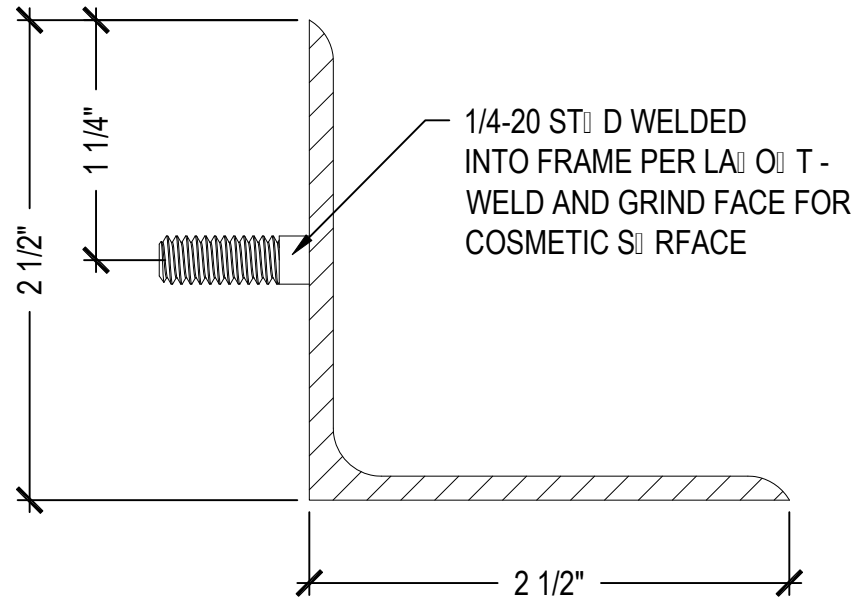

B-B VENETIAN METAL FRAME - SECTION
D-1.2 SCALE: F.I.L.L.

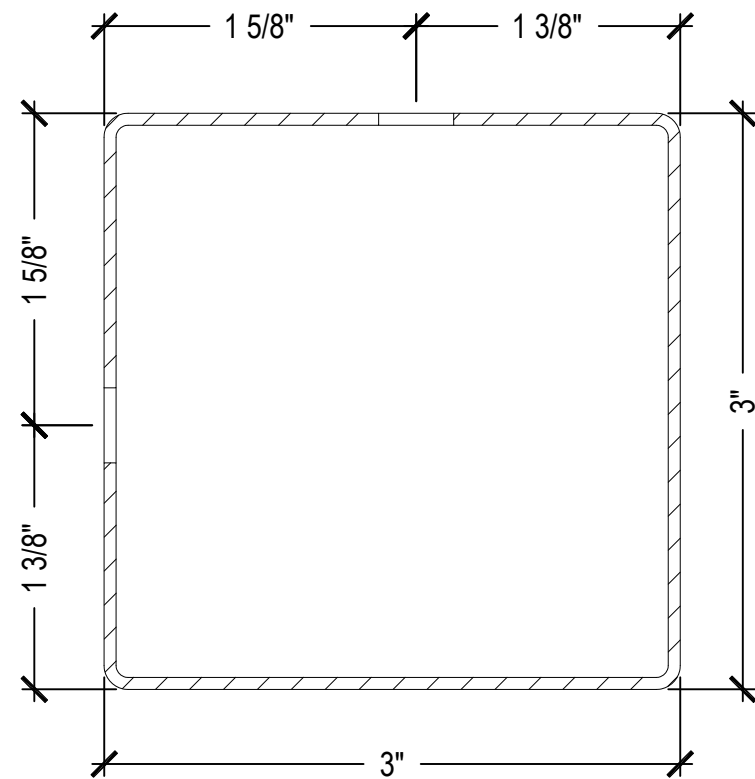

A-A VENETIAN METAL DOOR FRAME - PLAN
D-1.2 SCALE: F.I.L.L.

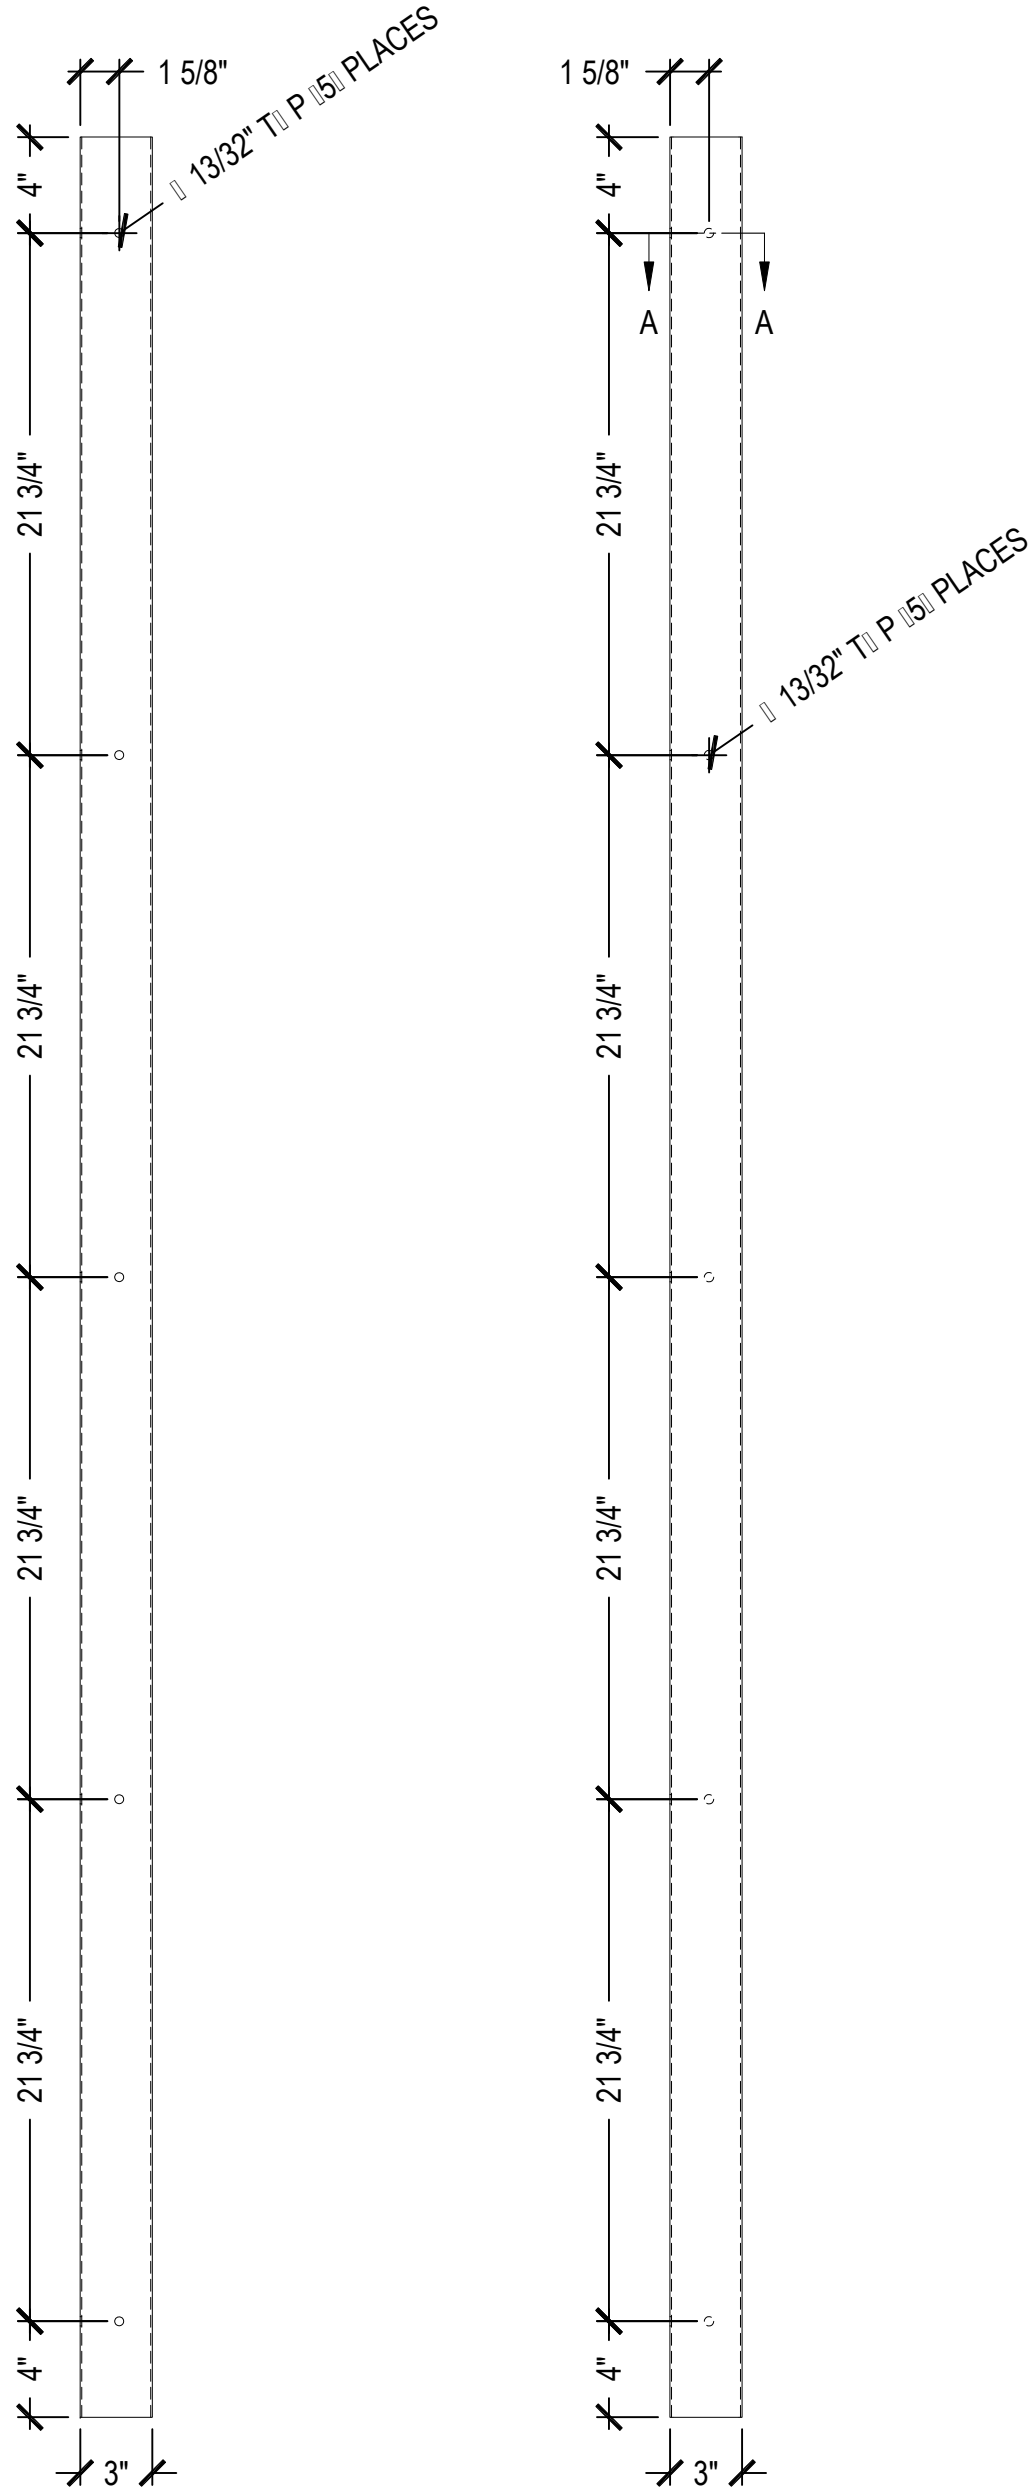

1 LEFT SIDE VIEW
VENETIAN CORNER POST
D-1.2 SCALE: 1-1/2"=1'-0"

2 FRONT VIEW
VENETIAN CORNER POST
D-1.2 SCALE: 1-1/2"=1'-0"

Job Number: 29087501	Date Started: 9/12/2012 11:45 AM
Client Name: VENETIAN-PALAZZO	
Show Name: IMEX 2012	
Show Dates: 10/9-11/2012	Booth Number:
Drawn By: CADDROID	Project Manager: JOE SCHREIBER
File Name: WALL FRAME FABRICATION (D-1).dwg	
Plot Date: 9/13/2012 10:07 AM	Last Updated Date: September 12, 2012
Total Number of Componets Needed:	

Drawing Views:	
1	
2	
3	
4	
5	
6	
7	
8	

Finish Schedule:	
Symbol:	Description:
A	FORMICA PEARL 934-58
B	FORMICA RATTAN CANE 3699-58
C	LAMINART ICI SILVER 5060G
D	IFS STARDI ST SILVER
E	PAINT TO MATCH FORMICA PEARL
F	PAINT TO MATCH FORMICA RATTAN CANE
G	
H	
I	
J	
K	

Revisions:		
Date:	Detailer:	Description:

Electrical Symbol Information	
	Vertical Dimension Horizontal Dimension Electrical I.D. Letter Amount of Electrical

Part / Crate Symbol Information	
	Part Number Crate Number Part Description


2940 114th Street Grand Prairie TX, 75050 Tel: 817-607-2600 Fax: 817-633-9436 www.freemanco.com	These original concepts and designs are sole property of FREEMAN. Any reproduction or use is prohibited without written consent of FREEMAN.
---	---

Creating innovative solutions for the planning, design and
production of events that facilitate face-to-face marketing.


Sheet Number:

D-1.2


COUNTER
PRODUCTION 1 EACH

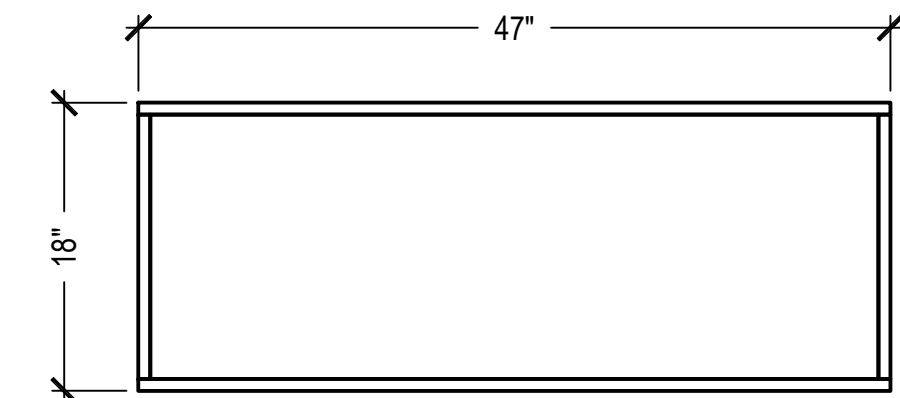


1 PLAN VIEW
D-2.1 SCALE: 1" = 1'-0"

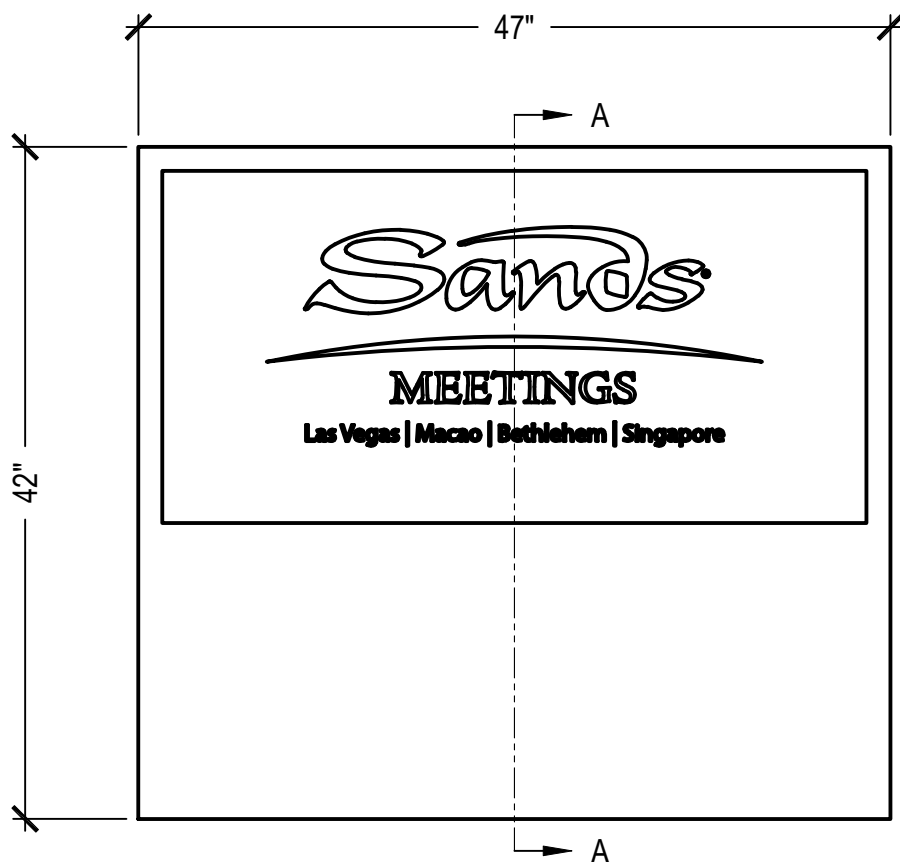


2 FRONT ELEVATION
D-2.1 SCALE: 1" = 1'-0"

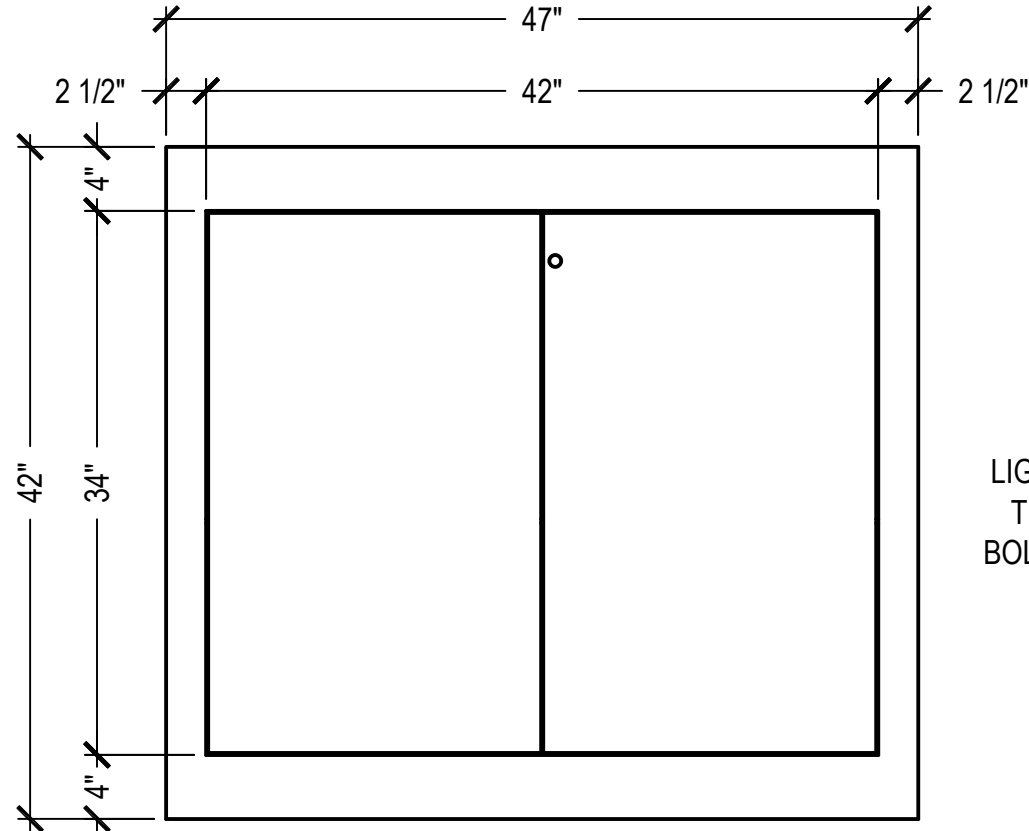


3 REAR ELEVATION
D-2.1 SCALE: 1" = 1'-0"

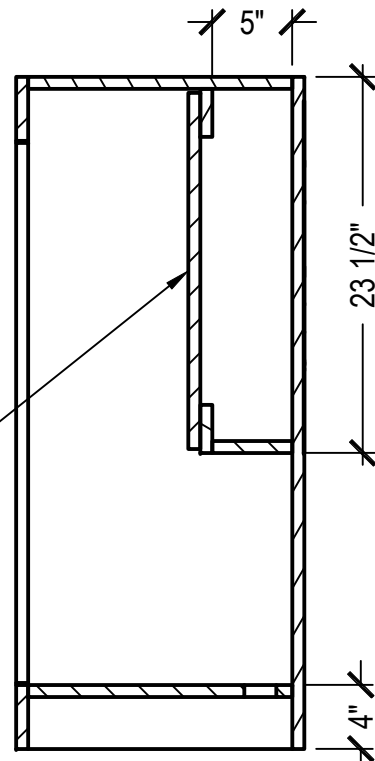

4 SECTION 'A'
D-2.1 SCALE: 1" = 1'-0"

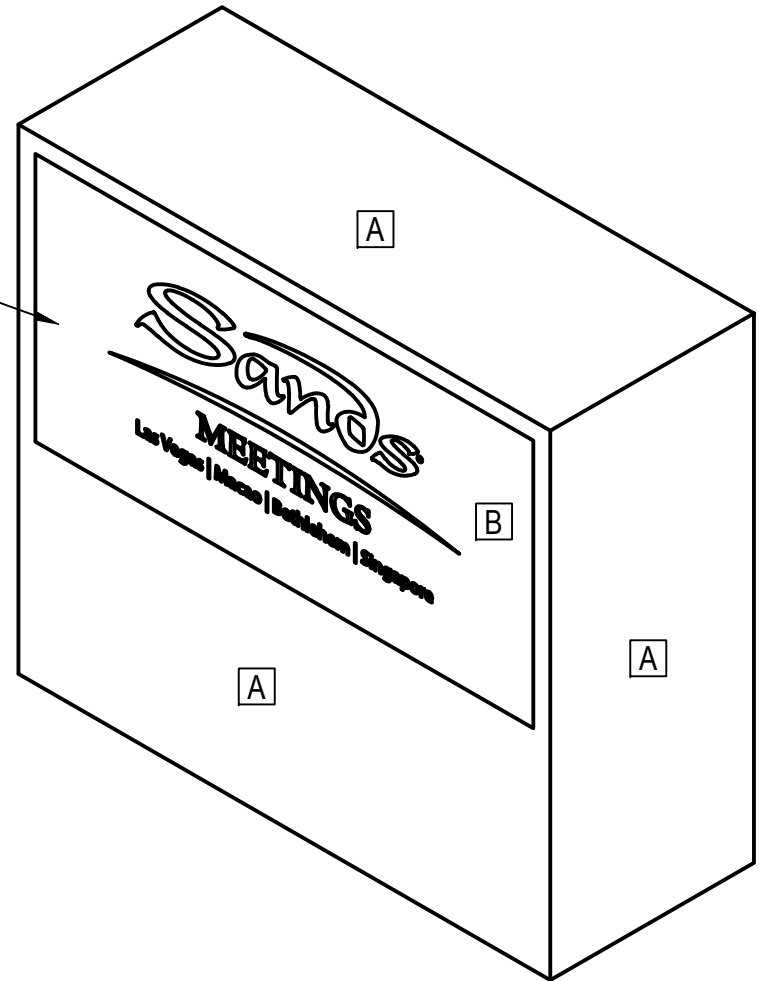


5 FRONT 3D VIEW
D-2.1 SCALE: NTS

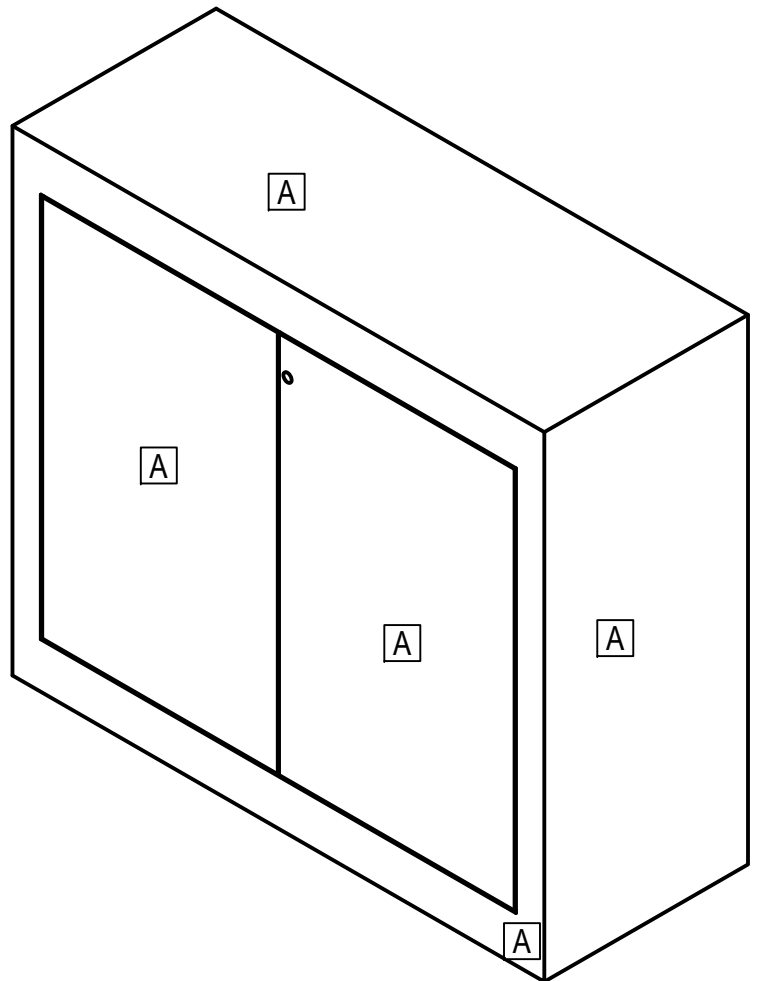


6 REAR 3D VIEW
D-2.1 SCALE: NTS


COUNTER
PRODUCTION 1 EACH

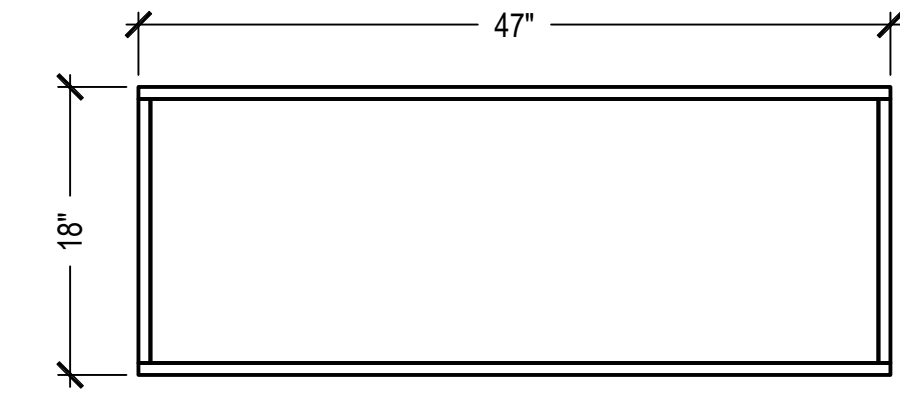


1 PLAN VIEW
D-2.1 SCALE: 1" = 1'-0"

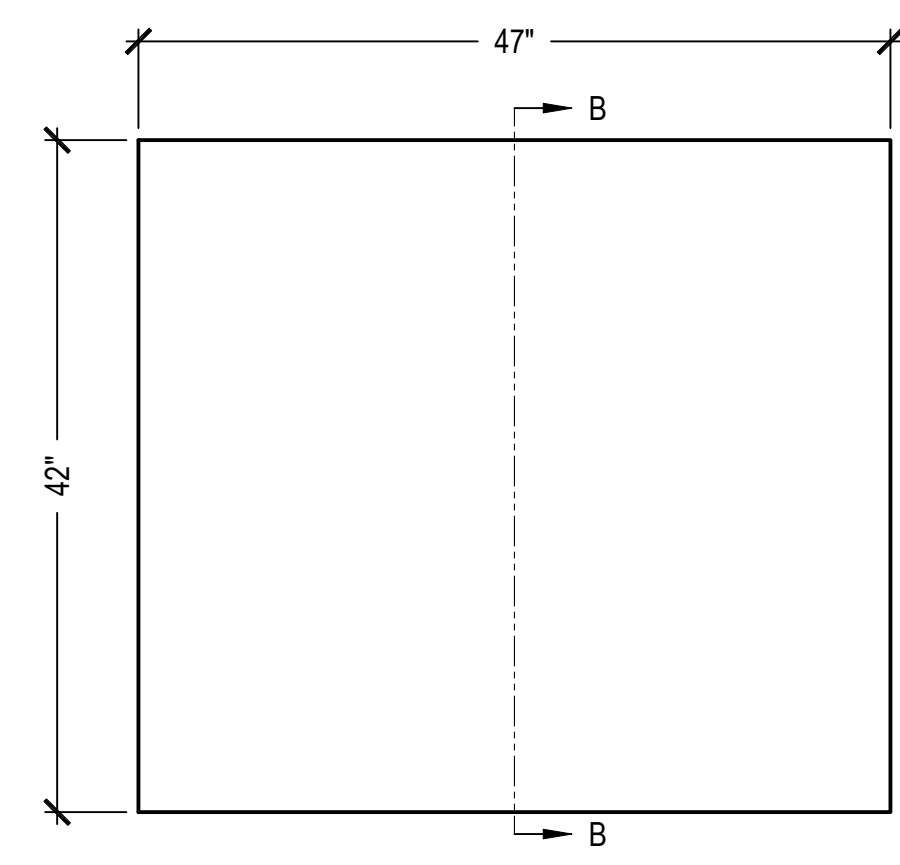


2 FRONT ELEVATION
D-2.1 SCALE: 1" = 1'-0"

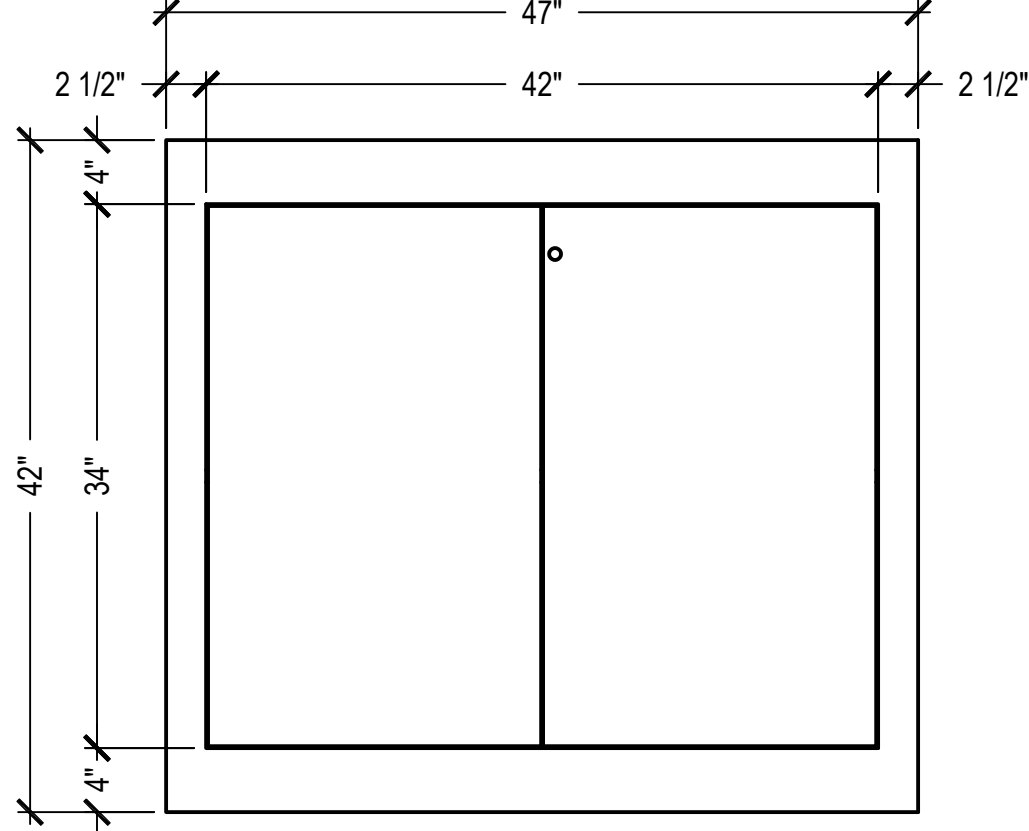


3 REAR ELEVATION
D-2.1 SCALE: 1" = 1'-0"

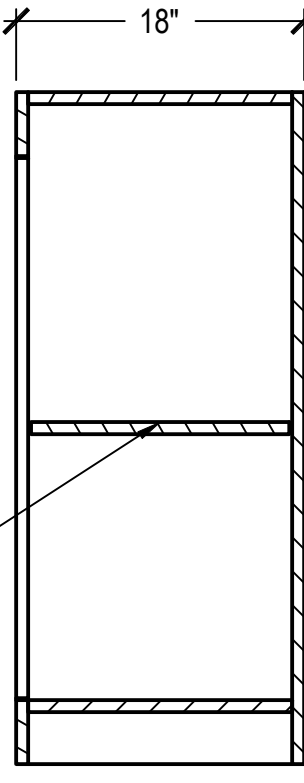

4 SECTION 'B'
D-2.1 SCALE: 1" = 1'-0"

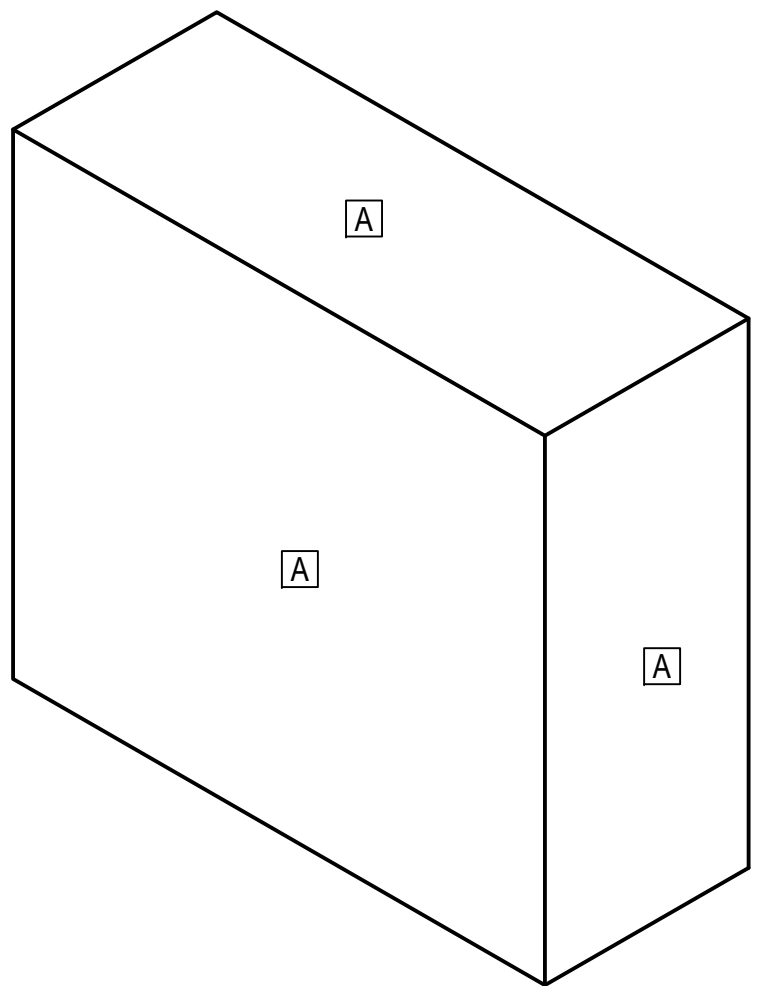

5 FRONT 3D VIEW
D-2.1 SCALE: NTS

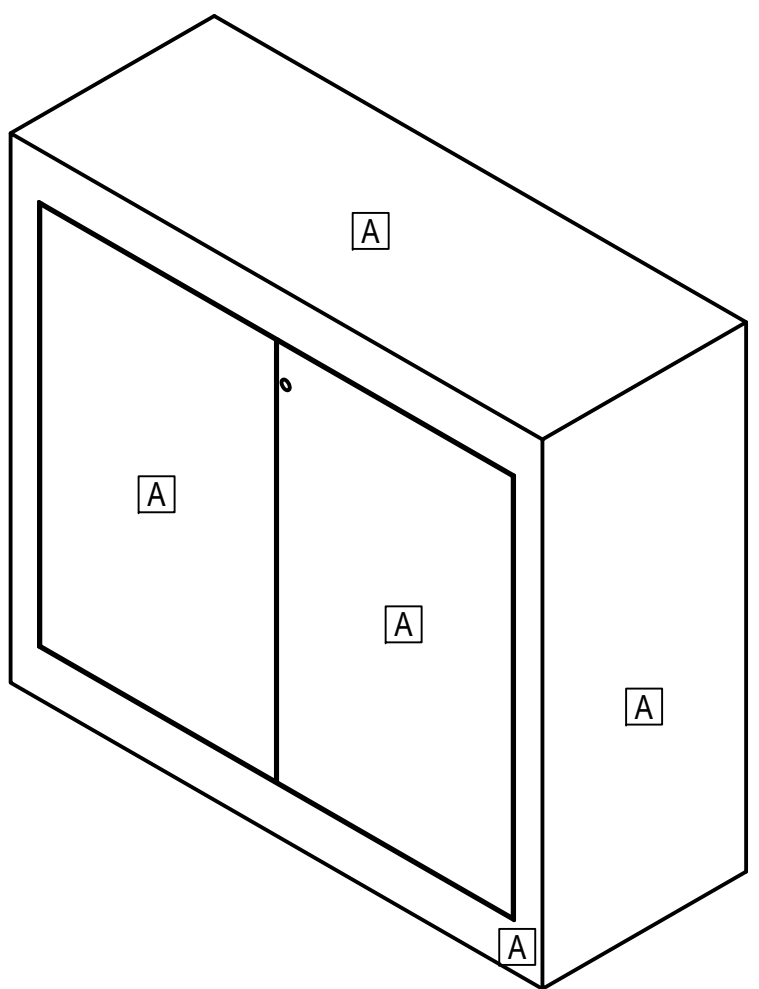

6 REAR 3D VIEW
D-2.1 SCALE: NTS

Job Number: 29087501	Date Started: 9/12/2012 3:08 PM
Client Name: VENETIAN-PALAZZO	
Show Name: IMEX 2012	
Show Dates: 10.9-11.12	Booth Number: N/A
Drawn By: J. ELLIS	Project Manager: J. SCHREIBER
File Name: Counters ID-21.dwg	
Plot Date: 9/13/2012 9:56 AM	Last Updated Date: September 13, 2012
Total Number of Components Needed: AS NOTED	

Drawing Views:	
1	
2	
3	
4	
5	
6	
7	
8	

Finish Schedule:	
Symbol:	Description:
A	FORMICA PEARL 934-58
B	FORMICA RATTAN CANE 3699-58
C	LAMINART :: ICI: SILVER 5060G
D	IFS STARDI :: ST SILVER
E	PAINT TO MATCH FORMICA PEARL
F	PAINT TO MATCH FORMICA RATTAN CANE
G	
H	
I	
J	
K	

Revisions:		
Date:	Detailer:	Description:

Electrical Symbol Information	
	Vertical Dimension Horizontal Dimension Electrical I.D. Letter Amount of Electrical
Part / Crate Symbol Information	
	Part Number Crate Number Part Description

FREEMAN	
2940 114th Street Grand Prairie TX, 75050 Tel: 817-607-2600 Fax: 817-633-9436 www.freemanco.com	These original concepts and designs are sole property of FREEMAN. Any reproduction or use is prohibited without written consent of FREEMAN.

Creating innovative solutions for the planning, design and
production of events that facilitate face-to-face marketing.


Sheet Number:

D-2.1

THESE TWO HOLES
HAVE WELD NOT
ON INSIDE

SCALE: NTS

SCALE: 1 1/2" = 1'-0"

 

SCALE: 1 1/2" = 1'-0"



SCALE: NTS

F R E E M A N

Sheet Number:

D-3.2

File Location: G:\Engineering\CAD - Files\2012 - Projects\Palazzo\29087501 - IMEX 2012\Construction Files\Component Construction


4



2




SCALE: 3" = 1'-0"

 

SCALE: NTS

SCALE: 1 1/2" = 1'-0"


3 SCALE: 1 1/2" = 1'-0"

 


SCALE: NTS

Sheet Number:

D-3.3

 

Drawing Views:	
1	
2	
3	
4	
5	
6	
7	
8	

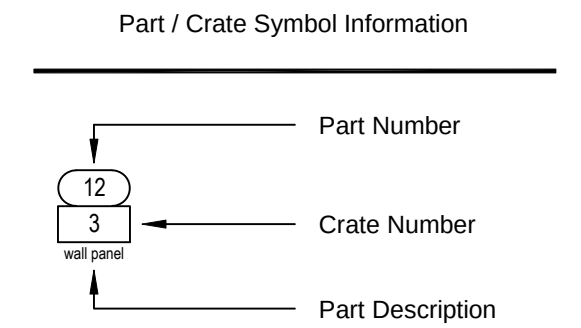[illegible]

2940 114th Street
Grand Prairie TX, 75050
Tel: 817-607-2600
Fax: 817-633-8436
www.freemanco.com

Sheet Number:

D-3.4

File Location: G:\Engineering\CAD - Files\2012 - Projects\Venetian-Palazzo\29087501 - IMEX 2012\Construction Files\Component Construction

FABRIC SIGN
PRODUCE 1 EACH

Plan view of the fabric sign. The overall width is 308 15/16". The height at the ends is 42 13/16" on the left and 21 3/8" on the right. The distance from the left edge to the first vertical support is 66 1/2". The distance between the two vertical supports is 175 7/8". The distance from the second vertical support to the right edge is 66 1/2". The radius of the curved ends is R568 1/2".

1 FABRIC SIGN - PLAN
D-4.1 SCALE: 1/2" = 1'-0"

Isometric view of the front of the fabric sign, showing its curved profile and internal structure.

2 FABRIC SIGN - FRONT ISOMETRIC
D-4.1 SCALE: N.T.S.

Front view of the fabric sign. The overall height is 46 1/2". The height of the internal framing is 41 1/2". A note indicates: "RECESSED FRAMING INSIDE OF FABRIC STRUCTURE TO ALLOW FOR LIGHT KIT TO BE MOUNTED INSIDE OF STRUCTURE TO ILLUMINATE CANOPY ABOVE." Another note indicates: "INTERNAL FRAMING TO ALLOW FOR FRAME TO MOUNT AND MECHANICALLY FASTEN TO COLUMNS THAT WILL PENETRATE INTO FABRIC STRUCTURE".

3 FABRIC SIGN - FRONT
D-4.1 SCALE: 1/2" = 1'-0"

Side view of the fabric sign. The height is 46 1/2".


4 FABRIC SIGN - SIDE
D-4.1 SCALE: 1/2" = 1'-0"

Bottom view of the fabric sign. The overall width is 127 25/32". The distance from the left edge to the first vertical support is 41 15/32". The distance between the two vertical supports is 58 15/16". The distance from the second vertical support to the right edge is 5 1/32". The height at the ends is 2 27/32" on the left and 2 23/32" on the right. The angle of the curved ends is 24.6°. A note indicates: "6-1/4\"

5 FABRIC SIGN - BOTTOM
D-4.1 SCALE: 1/2" = 1'-0"

Isometric view of the bottom of the fabric sign, showing its curved profile and internal structure.

6 FABRIC SIGN - BOTTOM ISOMETRIC
D-4.1 SCALE: N.T.S.

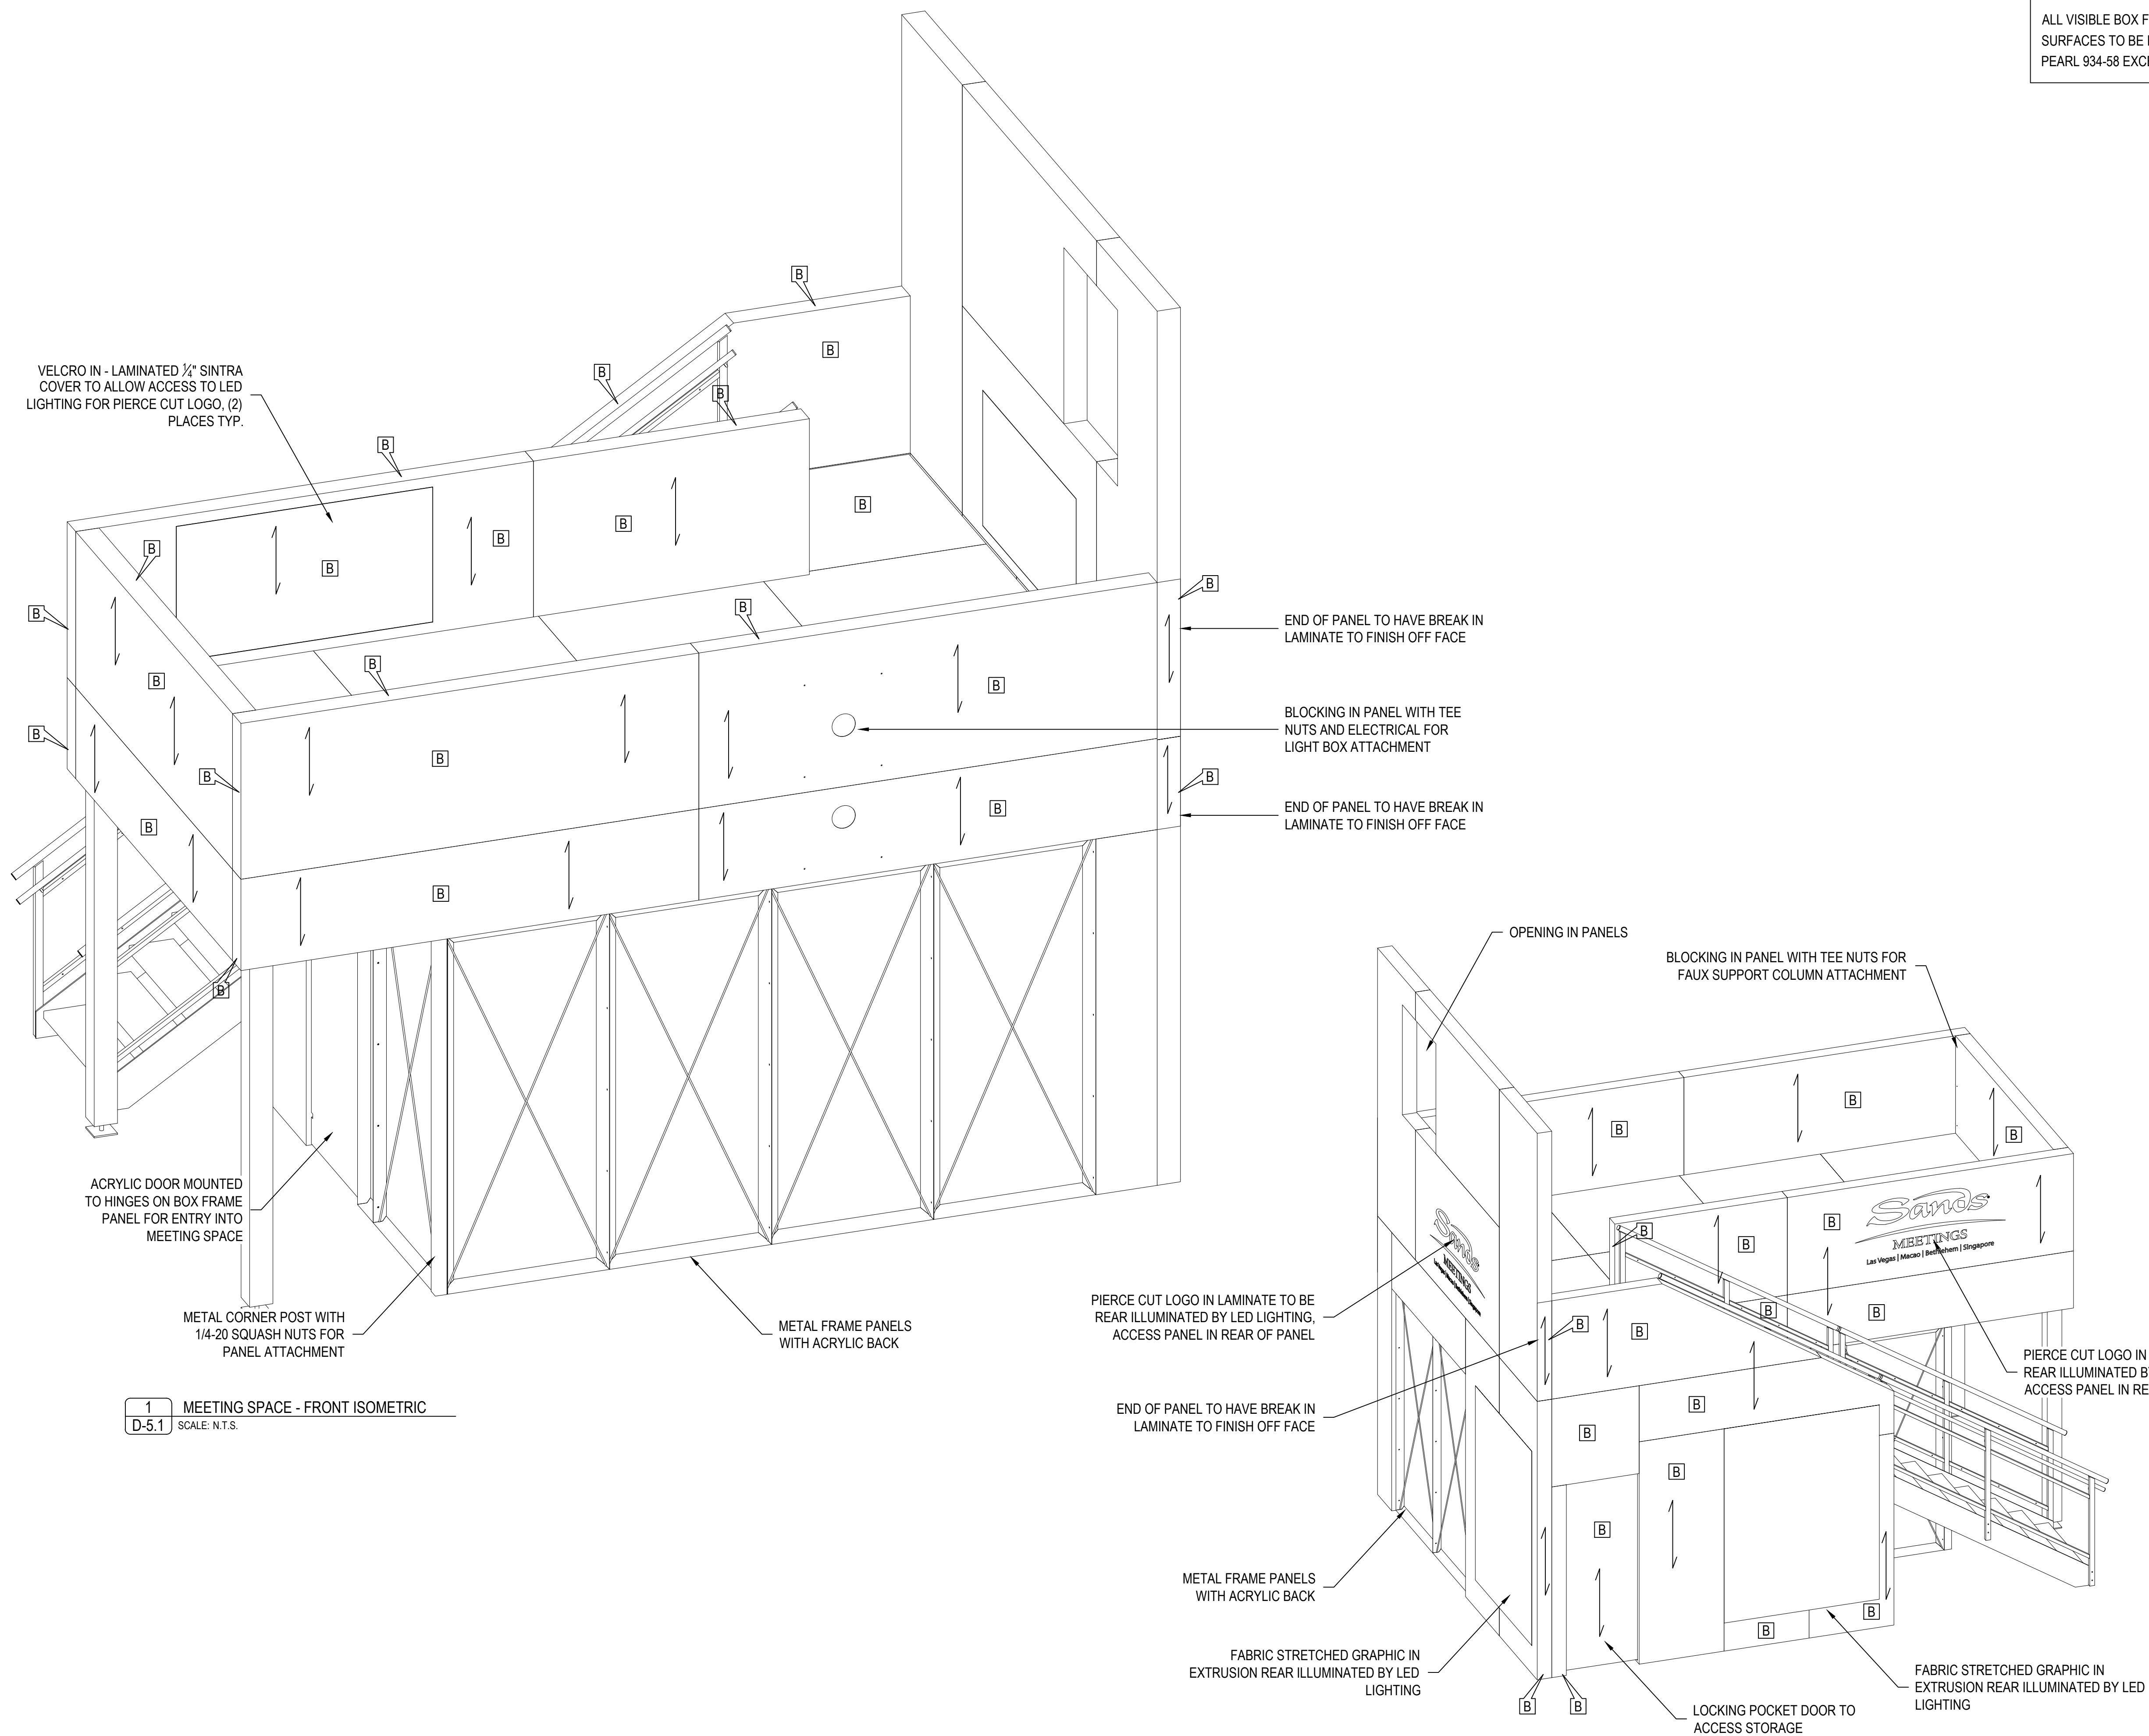

FINISH NOTE:

ALL VISIBLE BOX FRAME PANEL
SURFACES TO BE FINISHED FORMICA
PEARL 934-58 EXCEPT WHERE NOTED

Job Number: 29087501	Date Started: 9/13/2012 12:57 PM
-------------------------	-------------------------------------

Client Name:
VENETIAN-PALAZZO

Show Name:
IMEX 2012

Show Dates: 10.9-11.12	Booth Number: N/A
---------------------------	----------------------

Drawn By: J. MOELLER	Project Manager: J. SCHREIBER
-------------------------	----------------------------------

File Name:
Walls (D-5).dwg

Plot Date: 9/15/2012 7:36 AM	Last Updated Date: September 15, 2012
---------------------------------	--

Total Number of Componets Needed:	AS NOTED
-----------------------------------	----------

Drawing Views:	
1	
2	
3	
4	
5	
6	
7	
8	

Finish Schedule:	
Symbol:	Description:
A	FORMICA PEARL 934-58
B	FORMICA RATTAN CANE 3699-58
C	LAMINART QUICKSILVER 5060G
D	IFS STARDUST SILVER
E	PAINT TO MATCH FORMICA PEARL
F	PAINT TO MATCH FORMICA RATTAN CANE
G	
H	
I	
J	
K	

[illegible]

Electrical Symbol Information

The diagram shows a circular electrical symbol with a capital letter 'A' inside. Four callout lines point to different parts of the symbol with the following labels:

- Vertical Dimension (points to the height of the circle)
- Horizontal Dimension (points to the width of the circle)
- Electrical I.D. Letter (points to the letter 'A')
- Amount of Electrical (points to the text '500W' below the circle)

Part / Crate Symbol Information

Part Number

Crate Number

Part Description

F R E E M A N


2940 114th Street
Grand Prairie TX, 75050
Tel: 817-607-2600
Fax: 817-633-8436
www.freemanco.com

These original concepts and designs are sole property of FREEMAN. Any reproduction or use is prohibited without written consent of FREEMAN.


Creating innovative solutions for the planning, design and production of events that facilitate face-to-face marketing.

Sheet Number:


D-5.1

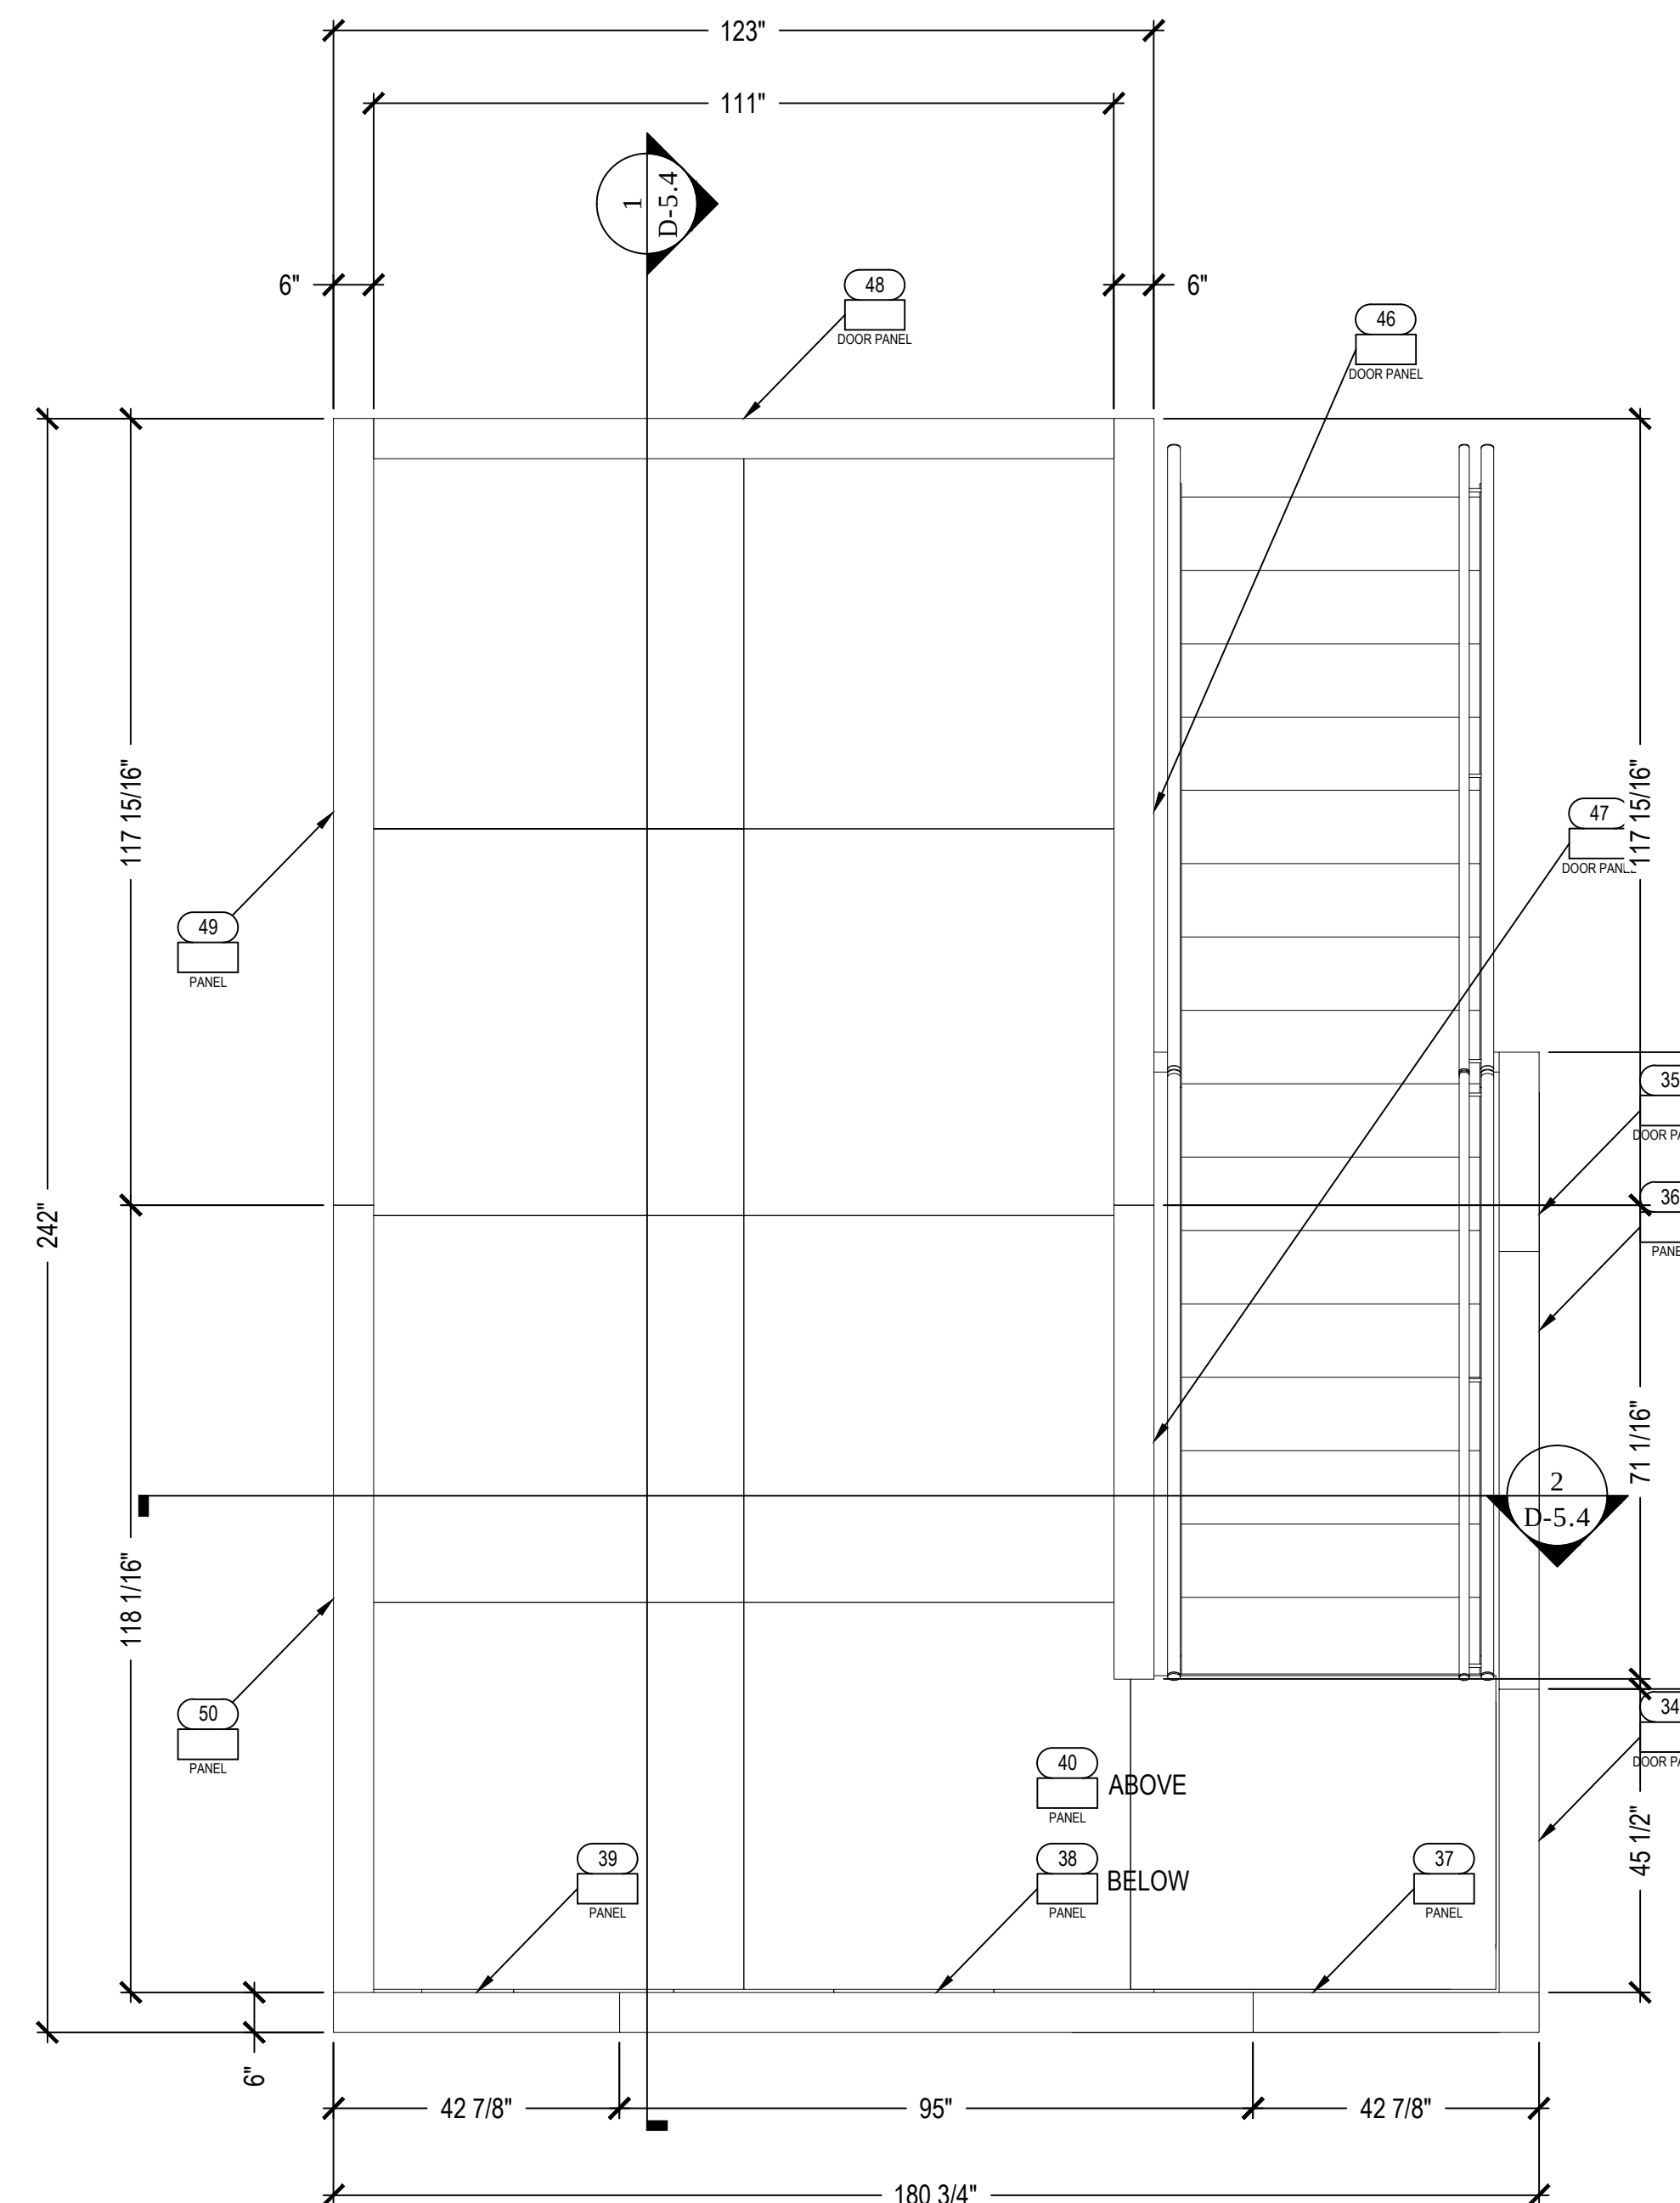

1	MEETING SPACE - PLAN
D-5.2	SCALE: 1/2" = 1'-0"

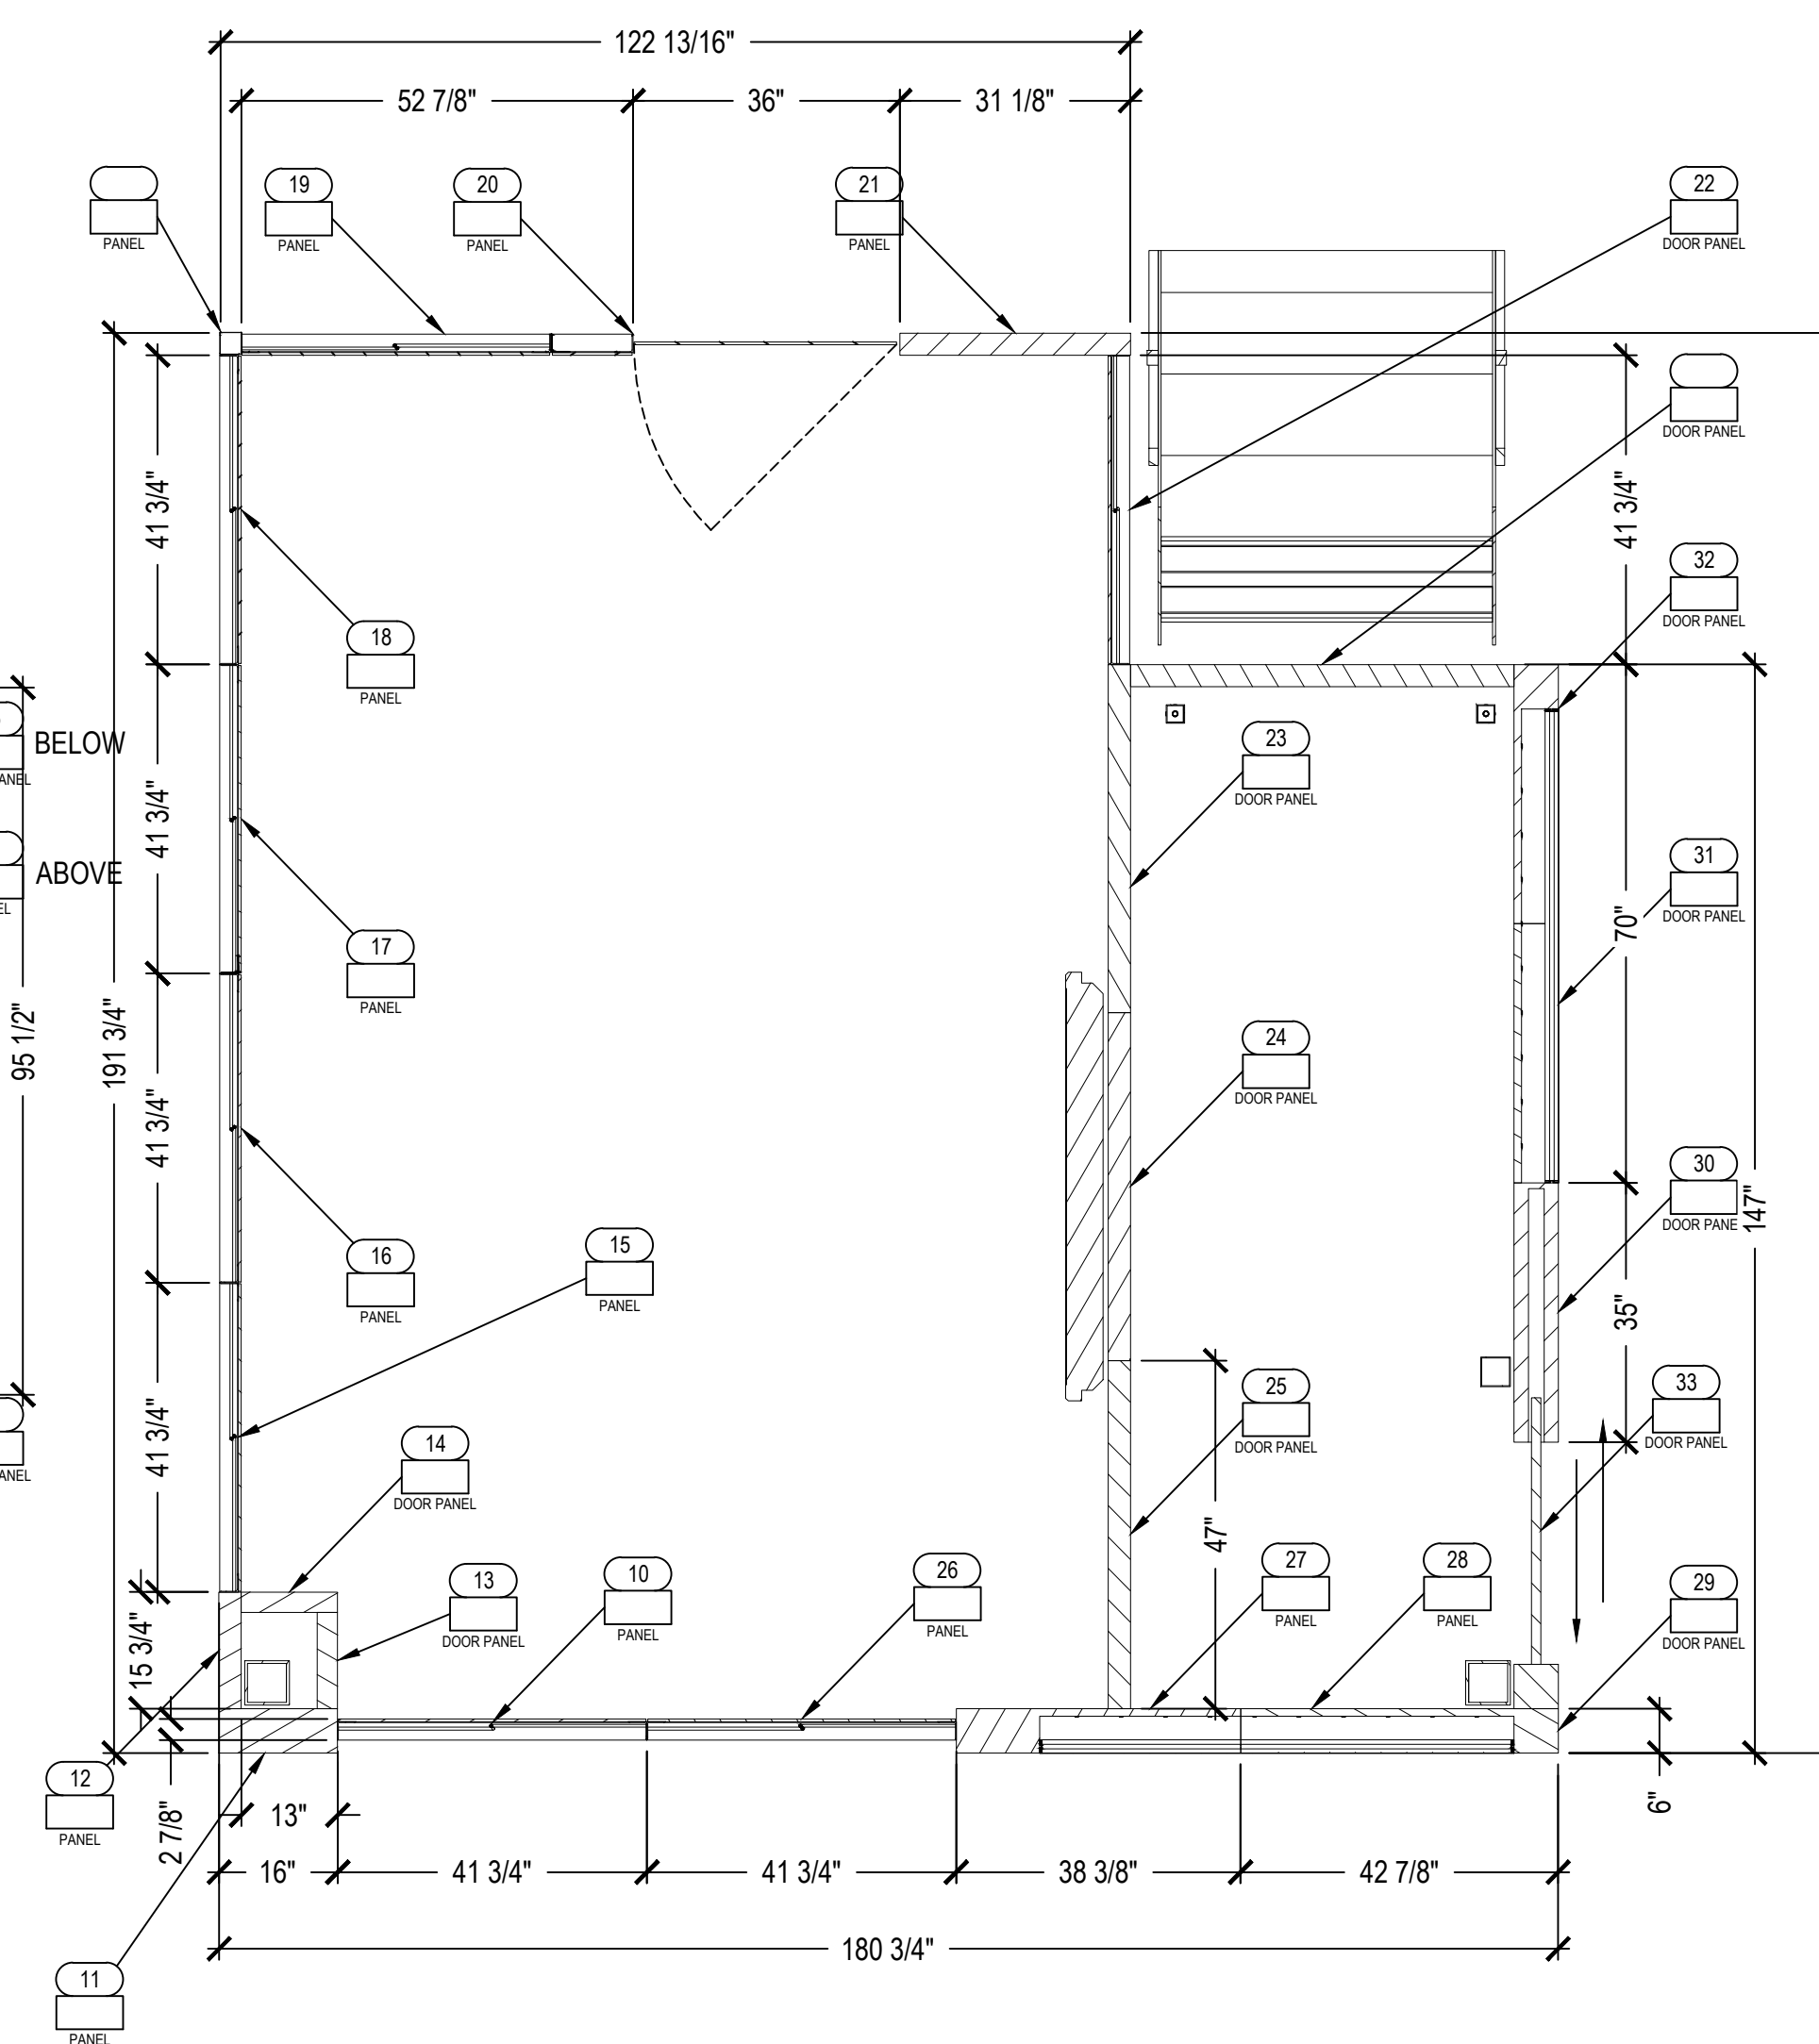

2	MEETING SPACE - PLAN SECTION
D-5.2	SCALE: 1/2" = 1'-0"

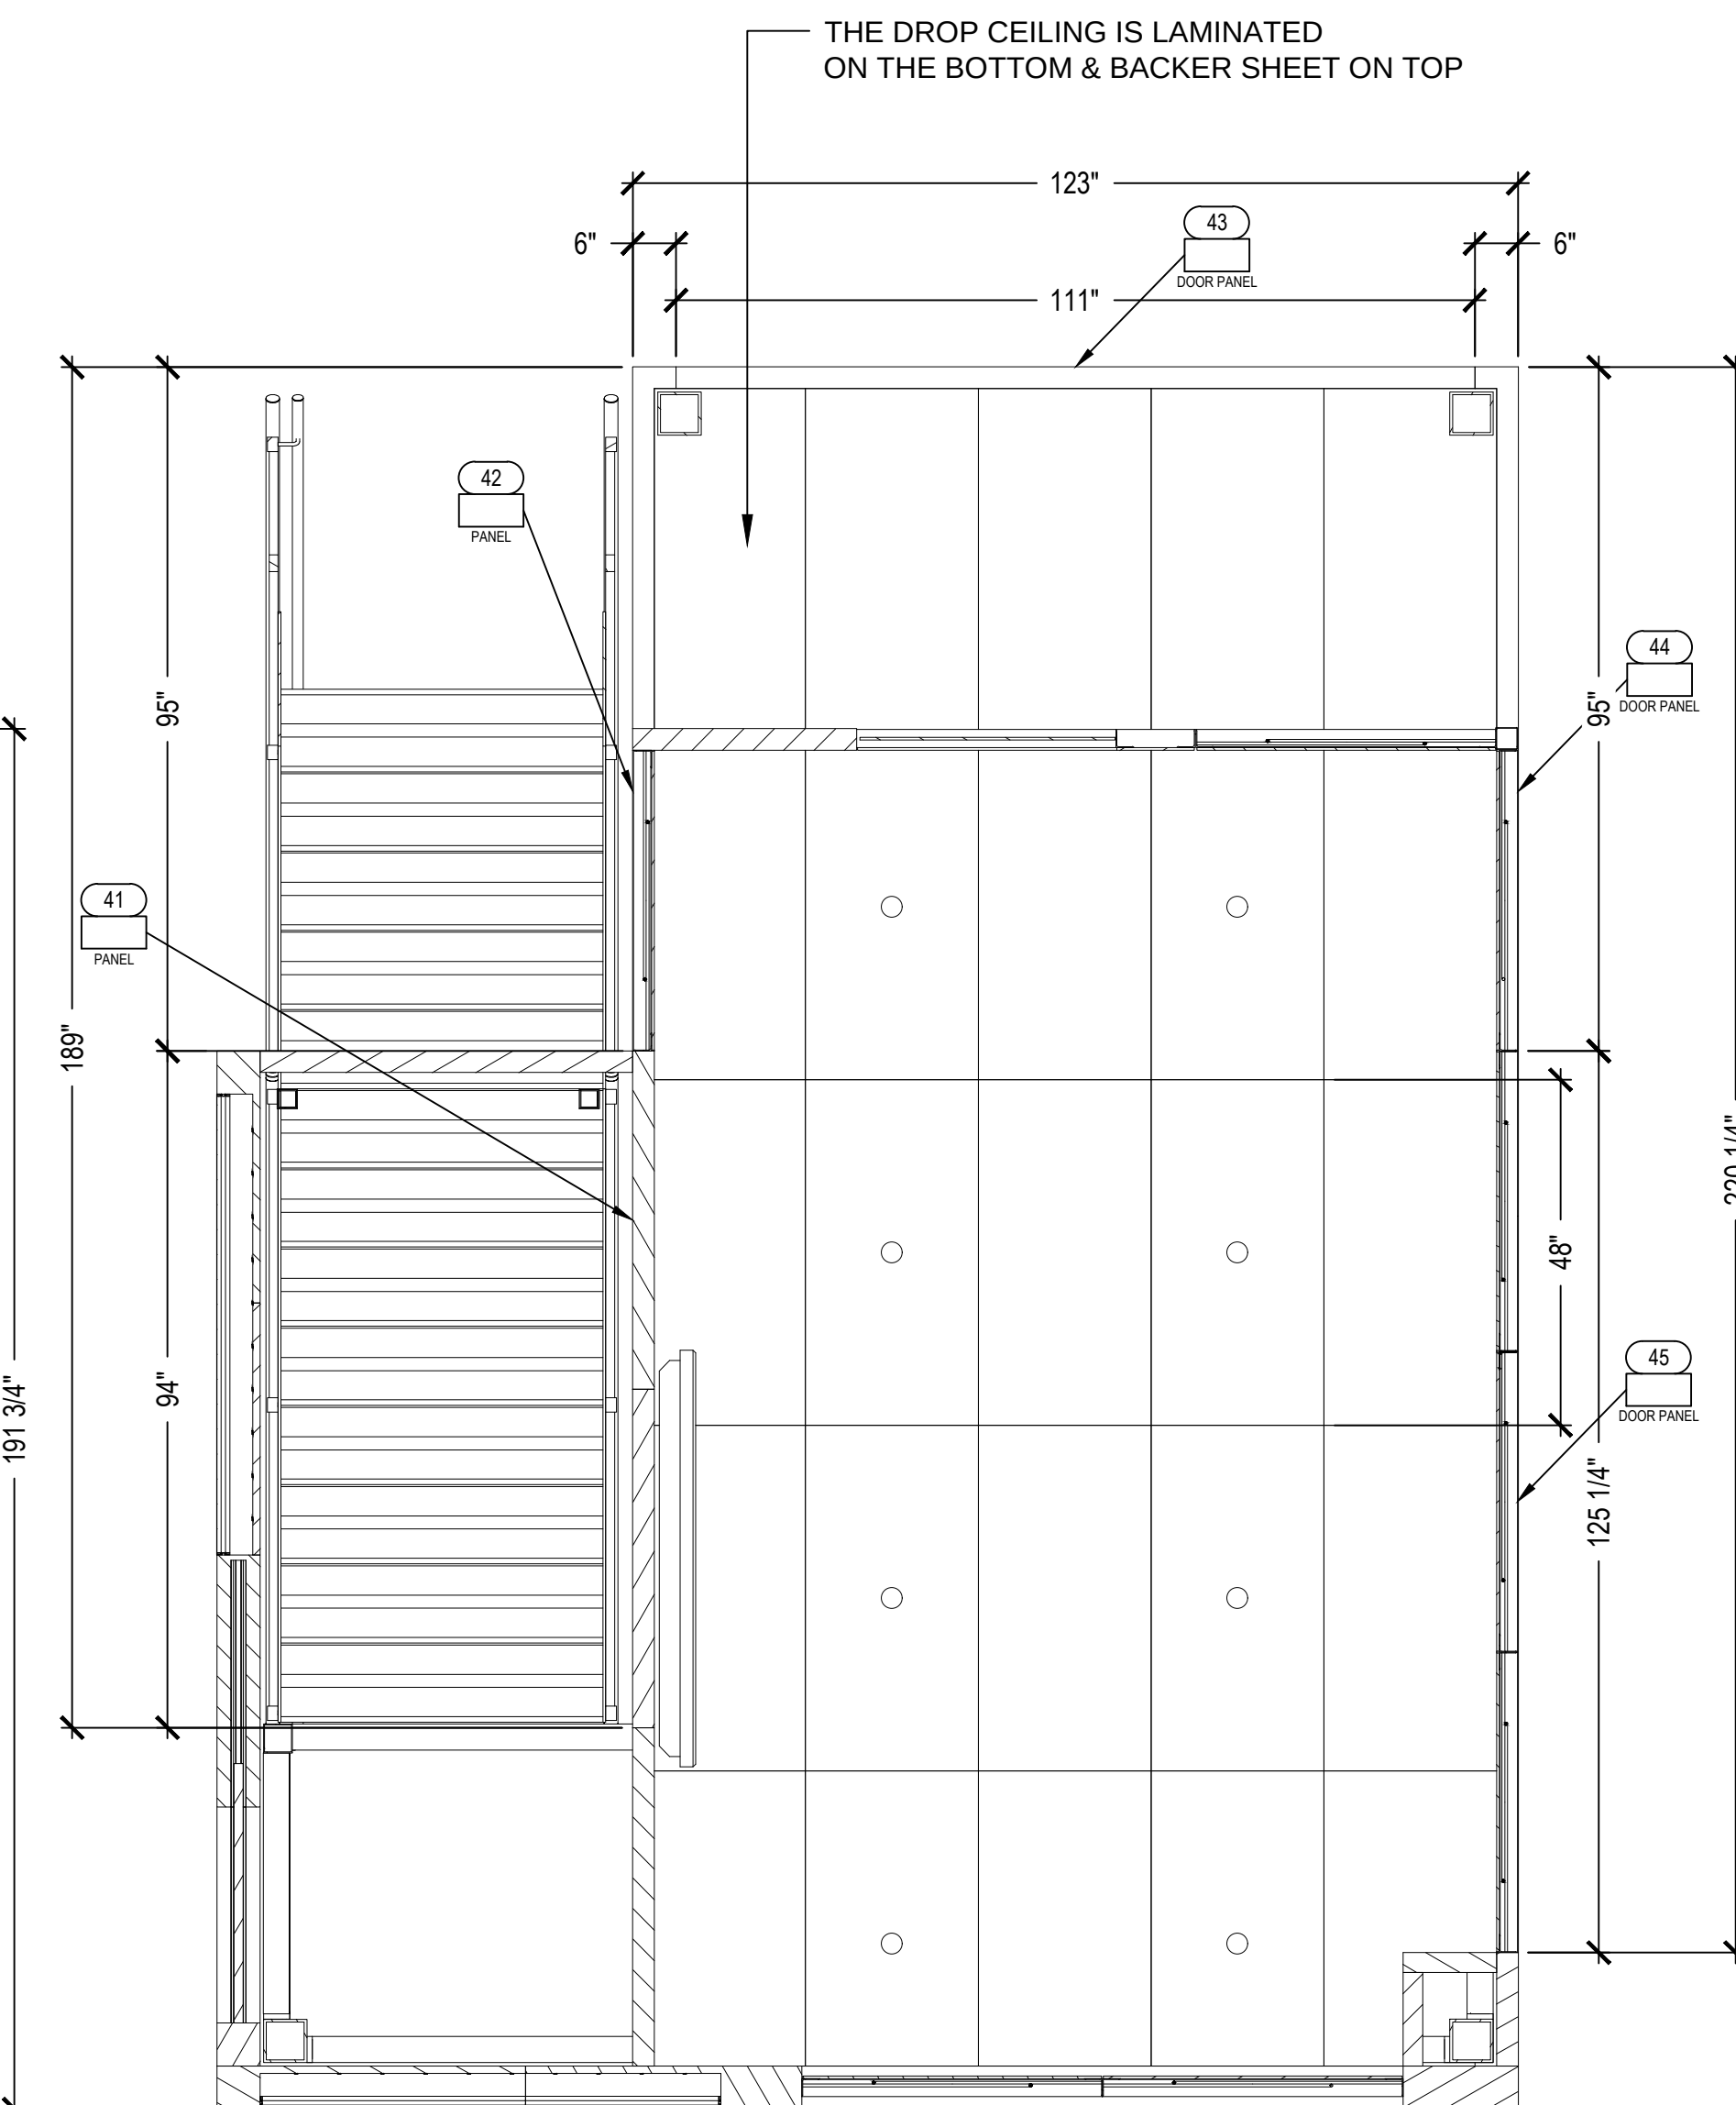

3	MEETING SPACE - REFLECTED CEILING PLAN
D-5.2	SCALE: 1/2" = 1'-0"

FINISH NOTE:
ALL VISIBLE BOX FRAME PANEL
SURFACES TO BE FINISHED FORMICA
PEARL 934-58 EXCEPT WHERE NOTED

Job Number: 29087501	Date Started: 9/13/2012 12:57 PM
Client Name: VENETIAN-PALAZZO	
Show Name: IMEX 2012	
Show Dates: 10.9-11.12	Booth Number: N/A
Drawn By: J. MOELLER	Project Manager: J. SCHREIBER
File Name: Walls (D-S).dwg	
Plot Date: 9/15/2012 7:36 AM	Last Updated Date: September 15, 2012
Total Number of Components Needed: AS NOTED	

Drawing Views:	
1	
2	
3	
4	
5	
6	
7	
8	

Finish Schedule:	
Symbol:	Description:
A	FORMICA PEARL 934-58
B	FORMICA RATTAN CANE 3699-58
C	LAMINART QUICKSILVER 5060G
D	IFS STARDUST SILVER
E	PAINT TO MATCH FORMICA PEARL
F	PAINT TO MATCH FORMICA RATTAN CANE
G	
H	
I	
J	
K	

[illegible]

Electrical Symbol Information

8'-6"

3'-6"

A

500W

Vertical Dimension

Horizontal Dimension

Electrical I.D. Letter

Amount of Electrical

Electrical Component Construction

Part / Crate Symbol Information

 Part Number

Crate Number

Part Description


F R E E M A N

2940 114th Street Grand Prairie TX, 75050 Tel: 817-607-2600 Fax: 817-633-8436 www.freemanco.com	These original concepts and designs are sole property of FREEMAN. Any reproduction or use is prohibited without written consent of FREEMAN.
--	--

Creating innovative solutions for the planning, design and production of events that facilitate face-to-face marketing.

Sheet Number:

D-5.2

 

D-5.3

4



2



1



1	CURVED PANEL - SIDE
D-5.5	SCALE: 3/4" = 1'-0"



6	CURVED PANEL - REAR
D-5.5	SCALE: 3/4" = 1'-0"

Job Number: 29087501	Date Started: 9/14/2012 6:57 AM
-------------------------	------------------------------------

Client Name:
VENETIAN-PALAZZO

Show Dates: 10.9-11.12	Booth Number: N/A
---------------------------	----------------------


File Name:
Walls (D-5.5).dwg

Total Number of Componets Needed:	
AS NOTED	

Finish Schedule:

3	G	
	H	

2			

 

Part Number



2940 114th Street Grand Prairie TX 75050	These original concepts and designs are sole property of
---	--

Creating innovative solutions for the planning, design and production of events that facilitate face-to-face marketing.

D55

File Location:	G:\Engineering\CAD - Files\2012 - Projects\Venetian-Palazzo\29087501 - IMEX 2012\Construction Files\Component Construction
----------------	--

SMALL CANOPY
PRODUCE 1 EACH

FINISH NOTE:
ALL VISIBLE SURFACES TO BE
FINISHED FORMICA PEARL 934-58

1 SMALL CANOPY - PLAN
D-6.1 SCALE: 3/8" = 1'-0"


3 SMALL CANOPY - SIDE
D-6.1 SCALE: 3/8" = 1'-0"

5 SMALL CANOPY - BOTTOM
D-6.1 SCALE: 3/8" = 1'-0"

2 SMALL CANOPY - TOP ISOMETRIC
D-6.1 SCALE: N.T.S.

4 SMALL CANOPY - END
D-6.1 SCALE: 3/8" = 1'-0"

6 SMALL CANOPY - BOTTOM ISOMETRIC
D-6.1 SCALE: N.T.S.

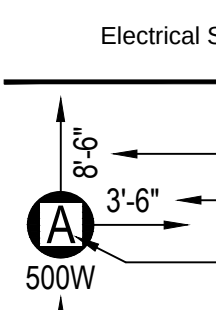Job Number: 29087501		Date Started: 9/13/2012 1:15 PM
Client Name: VENETIAN-PALAZZO		
Show Name: IMEX 2012		
Show Dates: 10-9-11-12		Booth Number: N/A
Drawn By: J. MOELLER		Project Manager: J. SCHREIBER
File Name: Canopies (D-6).dwg		
Plot Date: 9/14/2012 6:50 AM		Last Updated Date: September 14, 2012
Total Number of Components Needed: AS NOTED		
Drawing Views:		
1		
2		
3		
4		
5		
6		
7		
8		
Finish Schedule:		
Symbol:	Description:	
A	FORMICA PEARL 934-58	
B	FORMICA RATTAN CANE 3699-58	
C	LAMINART QUICKSLIVER 5060G	
D	IFS STARDUST SILVER	
E	PAINT TO MATCH FORMICA PEARL	
F	PAINT TO MATCH FORMICA RATTAN CANE	
G		
H		
I		
J		
K		
Revisions:		
Date:	Detailer:	Description:
Electrical Symbol Information		
		
Vertical Dimension		
Horizontal Dimension		
Electrical I.D. Letter		
Amount of Electrical		
Part / Crate Symbol Information		
		
Part Number		
Crate Number		
Part Description		
F R E E M A N		
2940 1144th Street Grand Prairie TX, 75050 Tel: 817-607-2600 Fax: 817-633-2436 www.freemanco.com		These original concepts and designs are sole property of FREEMAN. Any reproduction or use is prohibited without written consent of FREEMAN.
Creating innovative solutions for the planning, design and production of events that facilitate face-to-face marketing.		
Sheet Number:		
D-6.1		

File Location: G:\Engineering\CAD - Files\2012 - Projects\Venetian-Palazzo\29087501 - IMEX 2012 Construction Files\Component Construction

Job Number: 29087501	Date Started: 9/13/2012 1:15 PM
Client Name: VENETIAN-PALAZZO	
Show Name: IMEX 2012	
Show Dates: 10-9-11-12	Booth Number: N/A
Drawn By: J. MOELLER	Project Manager: J. SCHREIBER
File Name: Canopies (D-6).dwg	
Plot Date: 9/14/2012 6:50 AM	Last Updated Date: September 14, 2012
Total Number of Components Needed: AS NOTED	

Drawing Views:	
1	
2	
3	
4	
5	
6	
7	
8	

Finish Schedule:	
Symbol:	Description:
A	FORMICA PEARL 934-58
B	FORMICA RATTAN CANE 3699-58
C	LAMINART QUICKSLIVER 5060G
D	IFS STARDUST SILVER
E	PAINT TO MATCH FORMICA PEARL
F	PAINT TO MATCH FORMICA RATTAN CANE
G	
H	
I	
J	
K	

Revisions:		
Date:	Detailer:	Description:

Electrical Symbol Information	
	Vertical Dimension
	Horizontal Dimension
	Electrical I.D. Letter
	Amount of Electrical

Part / Crate Symbol Information	
	Part Number
	Crate Number
	Part Description

F R E E M A N

2940 114th Street Grand Prairie TX, 75050 Tel: 817-607-2600 Fax: 817-633-2436 www.freemanco.com	These original concepts and designs are sole property of FREEMAN. Any reproduction or use is prohibited without written consent of FREEMAN.
--	---

Creating innovative solutions for the planning, design and production of events that facilitate face-to-face marketing.

Sheet Number:

D-6.1

LARGE CANOPY
PRODUCE 1 EACH

FINISH NOTE:
ALL VISIBLE SURFACES TO BE
FINISHED FORMICA PEARL 934-58

1 LARGE CANOPY - PLAN
D-6.2 SCALE: 1/4" = 1'-0"

3 LARGE CANOPY - SIDE
D-6.2 SCALE: 1/4" = 1'-0"

5 LARGE CANOPY - BOTTOM
D-6.2 SCALE: 1/4" = 1'-0"

2 LARGE CANOPY - TOP ISOMETRIC
D-6.2 SCALE: N.T.S.

4 LARGE CANOPY - END
D-6.2 SCALE: 1/4" = 1'-0"

6 LARGE CANOPY - BOTTOM ISOMETRIC
D-6.2 SCALE: 1/4" = 1'-0"

[illegible][illegible]

