



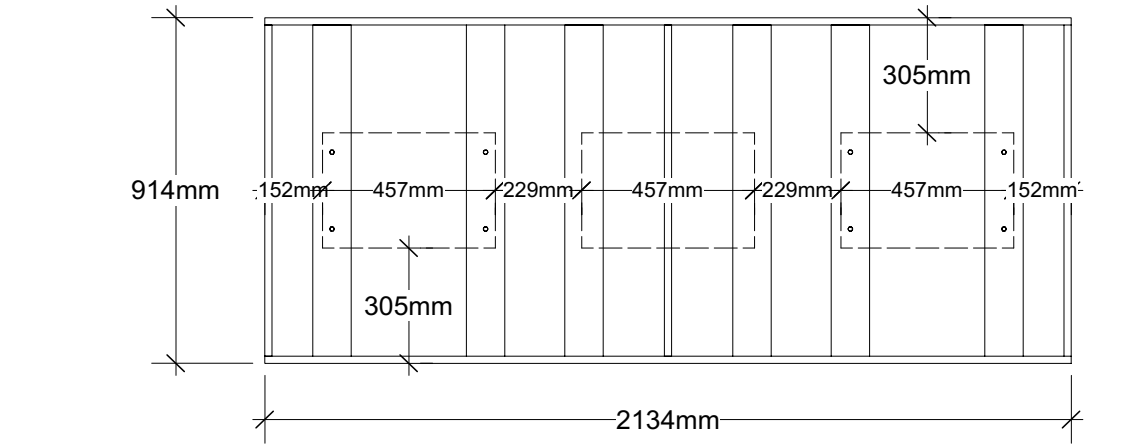


PLAN
Scale: 1:20

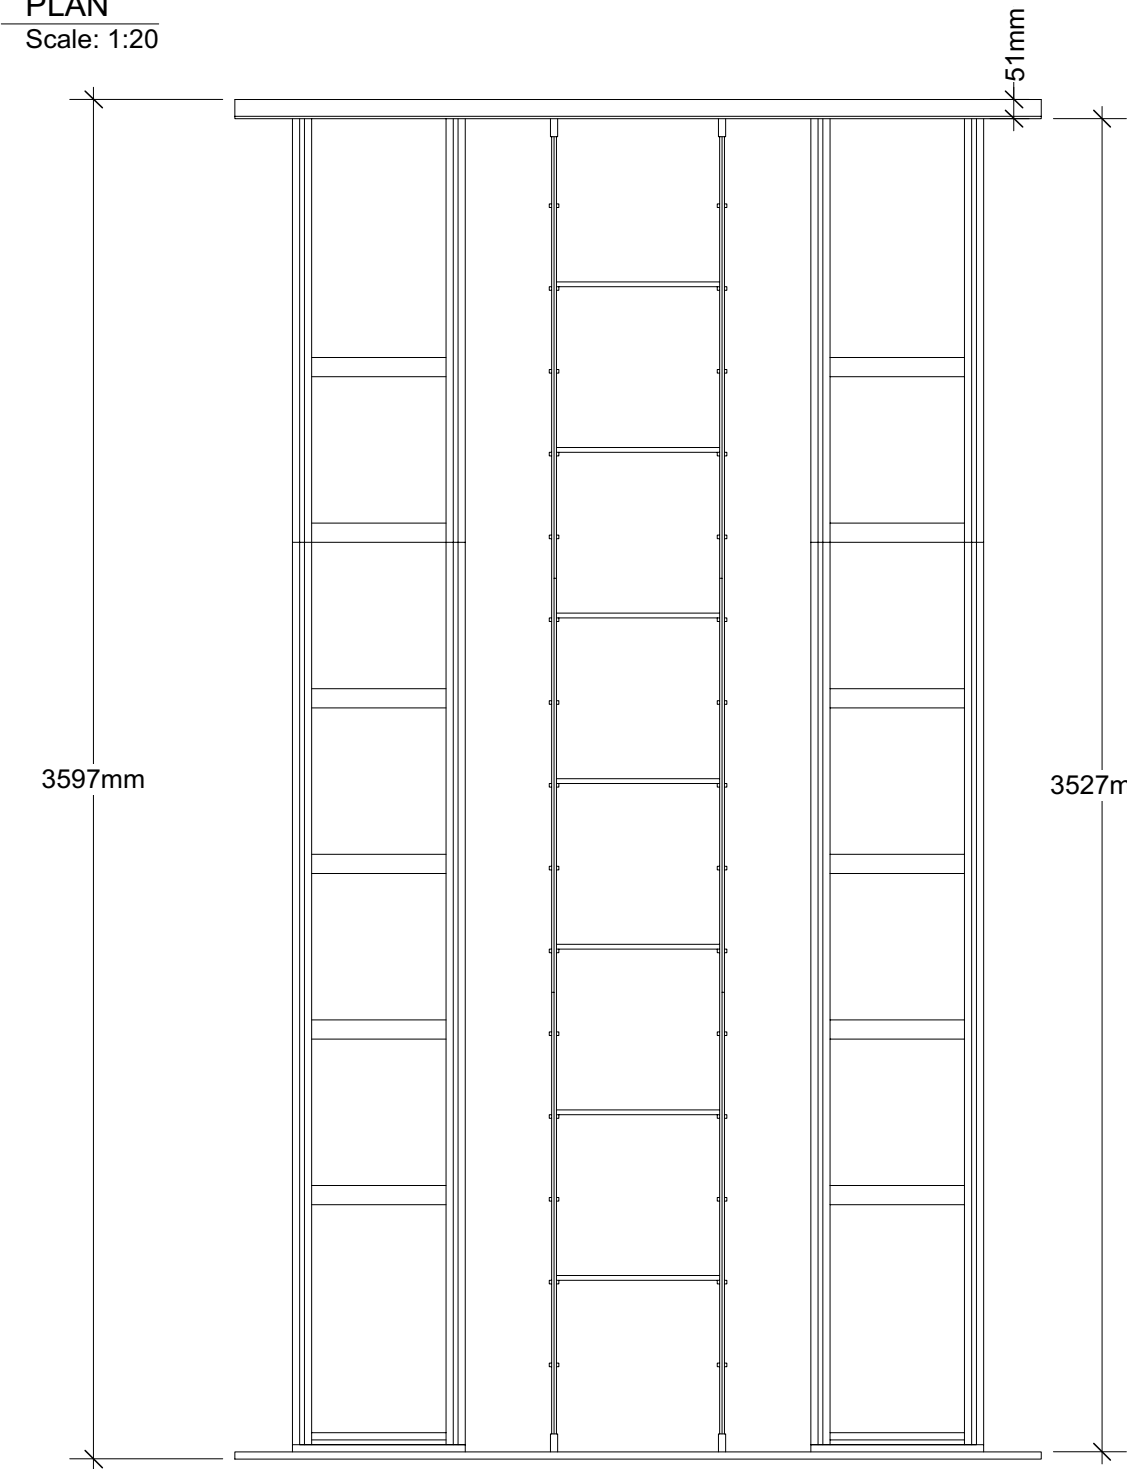


FRONT ELEVATION
Scale: 1:20



GYFORD
SO-CAP7

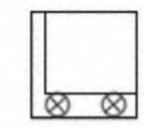


D
Reversible Closed
One End

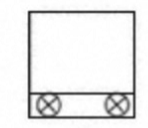

E
Straight Open
Both Ends

CR LAWRENCE
GLASS FITTINGS
FOR 1/2" TEMPER

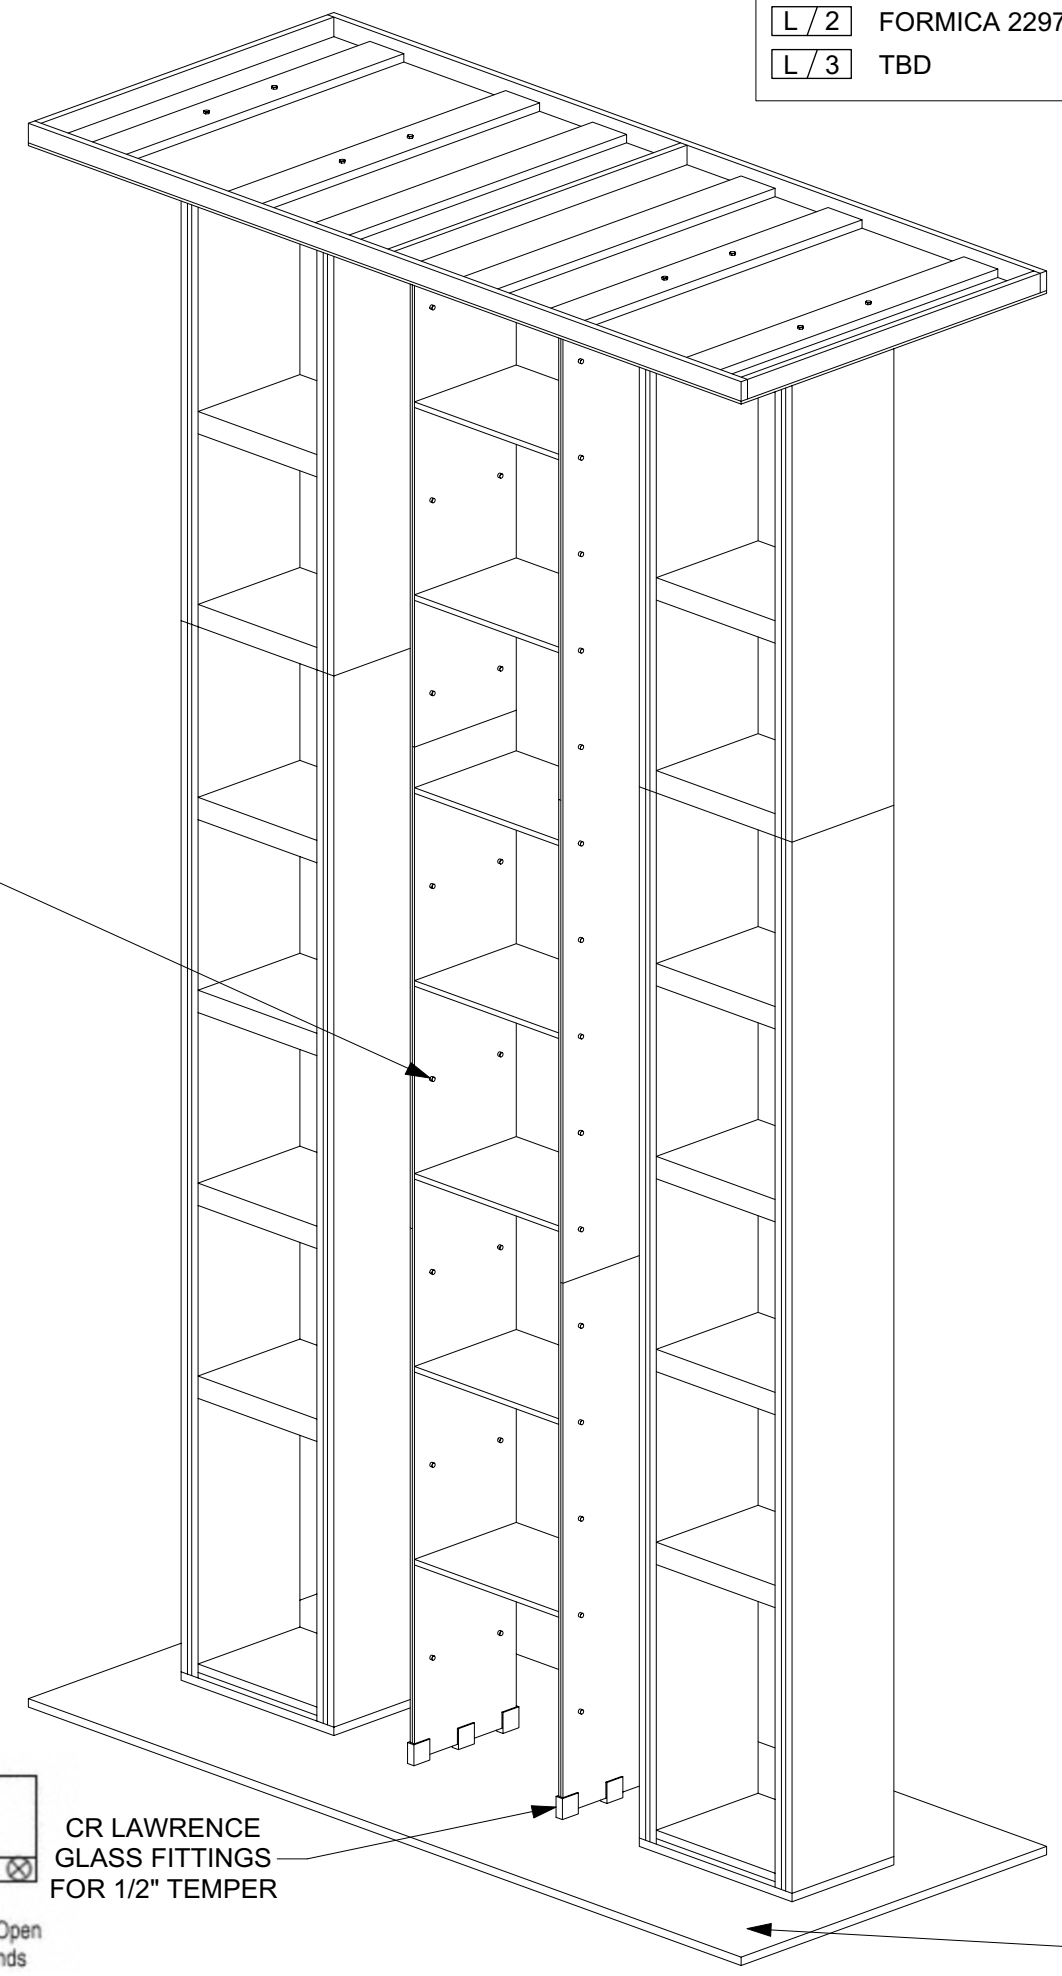

PLYWOOD FLOORPLATE
-HIDDEN UNDER CARPET-

FINISH SCHEDULE

L / 1	FORMICA 949-58 WHITE
L / 2	FORMICA 2297-58 TERRIL
L / 3	TBD

Account Executive:

Account Manager:
AK
Project Manager:

APPROVALS

A.E.	A.M.	P.M.
------	------	------

△	BY:	DATE:
△	BY:	DATE:
△	BY:	DATE:
△	BY:	DATE:

Detailer:
TB

Drawing Date:
1/25/2017 4:00PM

Drawing Scale:	Dwg. Size:
NOTED	D

This drawing and all information contained therein are copy written by Fusion Creative. No portion of these drawings may be used for any purpose without the expressed written permission of Fusion Creative. Any person using these drawings in whole or in part without the expressed written permission of Fusion Creative will be considered to be in breach of this copyright and subject to all legal remedies available to Fusion Creative.



**745 Creekside Industrial Court
Lawrenceville, GA 30043**

Job Number:
2672

Client Name:
L&S LIGHTING

Show Name:
GLOBALSHOP

Show Dates:
March 28th - 30th

Show Location:
MANDALAY BAY

Booth Number:
4329

Booth Size:
20 x 30


Title:
**ASSEMBLED
FRONT TOWER**

Drawing Number:
1 OF -





Revision:
-

BUILD -2- UNITS

PLAN
Scale: 3/4" = 1'-0"

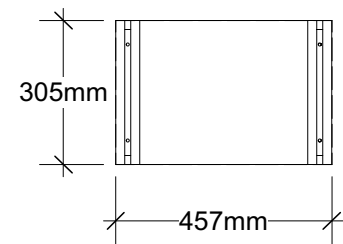

FRONT ELEVATION
Scale: 3/4" = 1'-0"

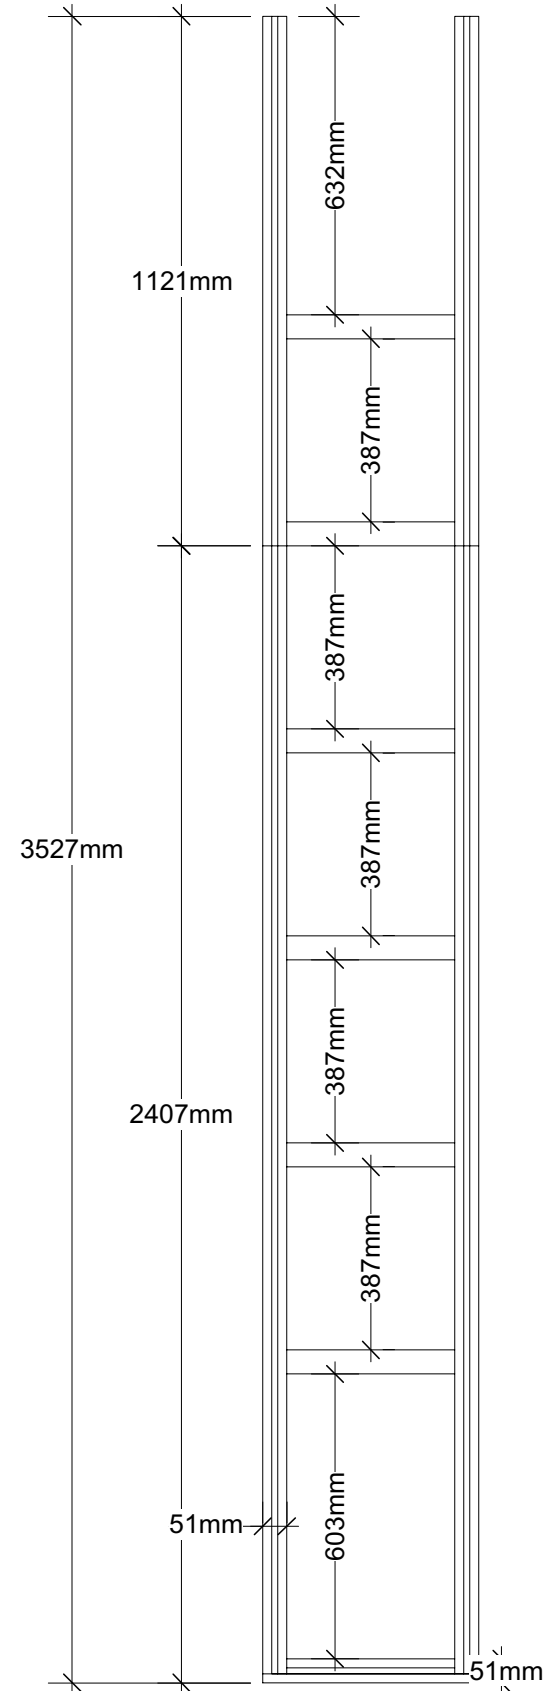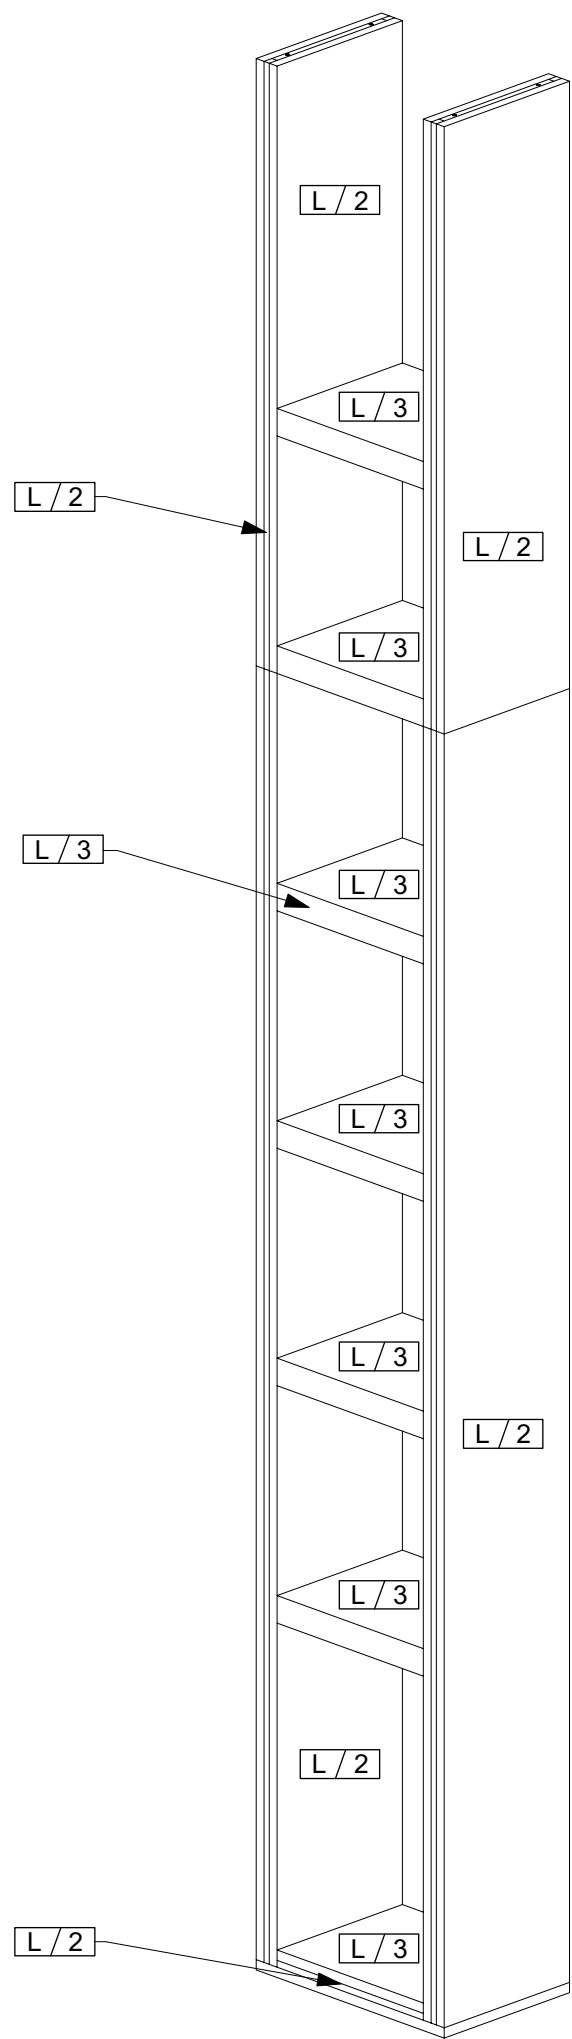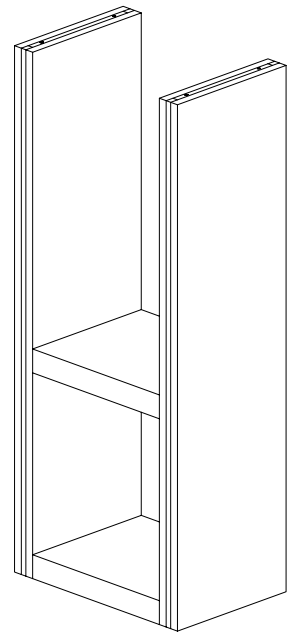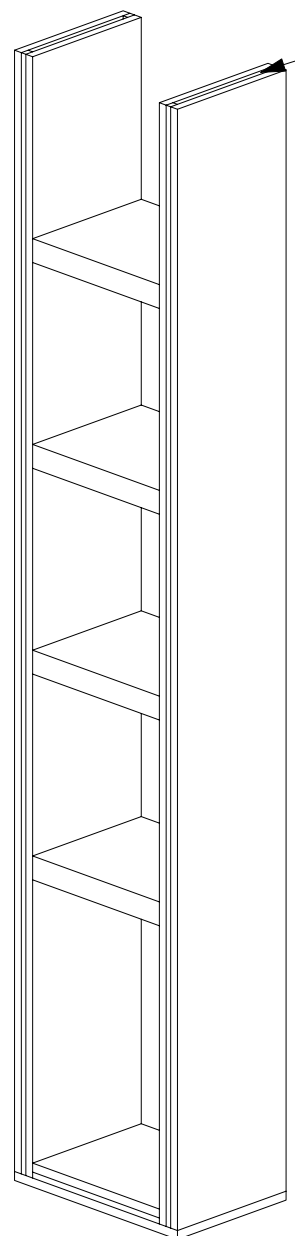

FINISH SCHEDULE

L / 1	FORMICA 949-58 WHITE
L / 2	FORMICA 2297-58 TERRIL
L / 3	TBD

Account Executive:
Account Manager:
Project Manager:

APPROVALS		
A.E.	A.M.	P.M.

△	BY:	DATE:
△	BY:	DATE:
△	BY:	DATE:
△	BY:	DATE:


Detailer:	
TB	
Drawing Date:	
1/25/2017 4:00PM	
Drawing Scale:	Dwg. Size:
NOTED	D

This drawing and all information contained therein are copy written by Fusion Creative. No portion of these drawings may be used for any purpose without the expressed written permission of Fusion Creative. Any person using these drawings in whole or in part without the expressed written permission of Fusion Creative will be considered to be in breach of this copyright and subject to all legal remedies available to Fusion Creative.




745 Creekside Industrial Court
Lawrenceville, GA 30043

Job Number:	2672
Client Name:	L&S LIGHTING
Show Name:	GLOBALSHOP
Show Dates:	March 28th - 30th
Show Location:	MANDALAY BAY
Booth Number:	4329
Booth Size:	20 x 30
Title:	FIXED SHELF FRONT TOWERS
Drawing Number:	Revision:
2 OF -	-



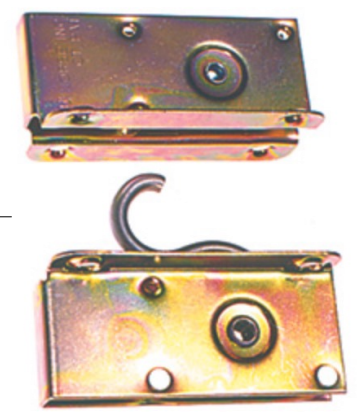


NORSE TYPE 3 LATCH
HOLES MUST FACE CENTER

PLAN
Scale: 3/4" = 1'-0"

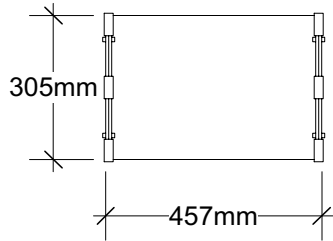


FRONT ELEVATION
Scale: 3/4" = 1'-0"

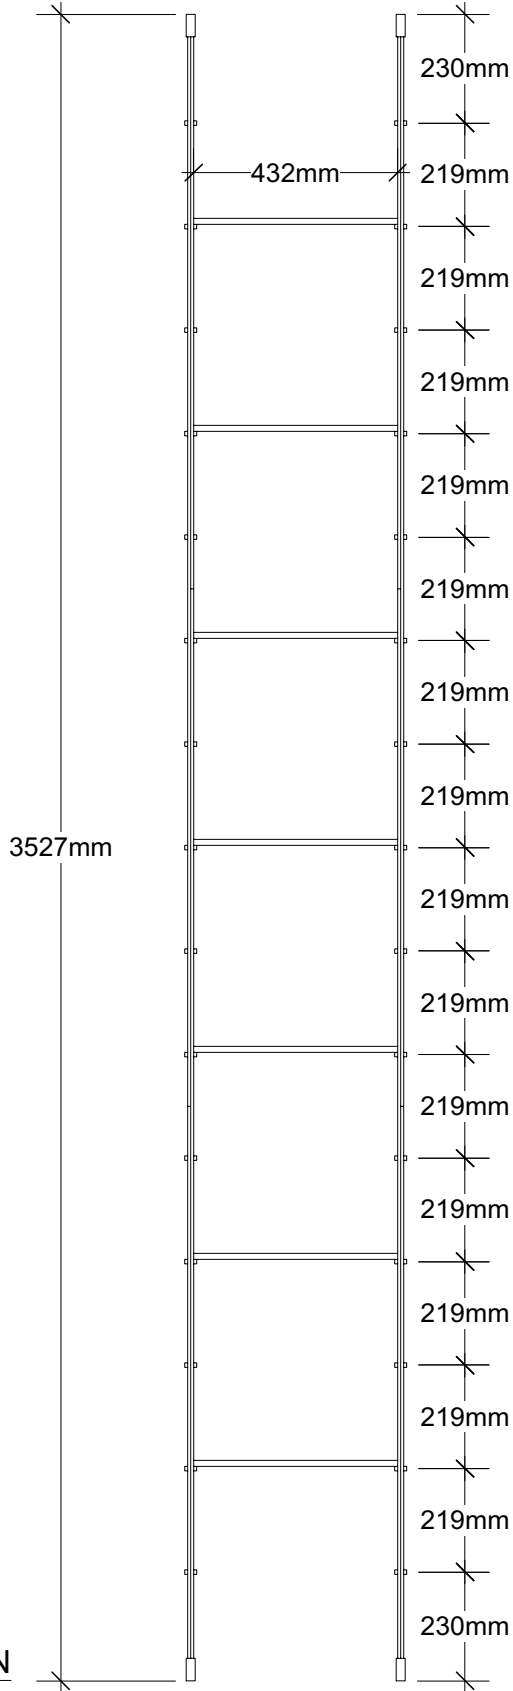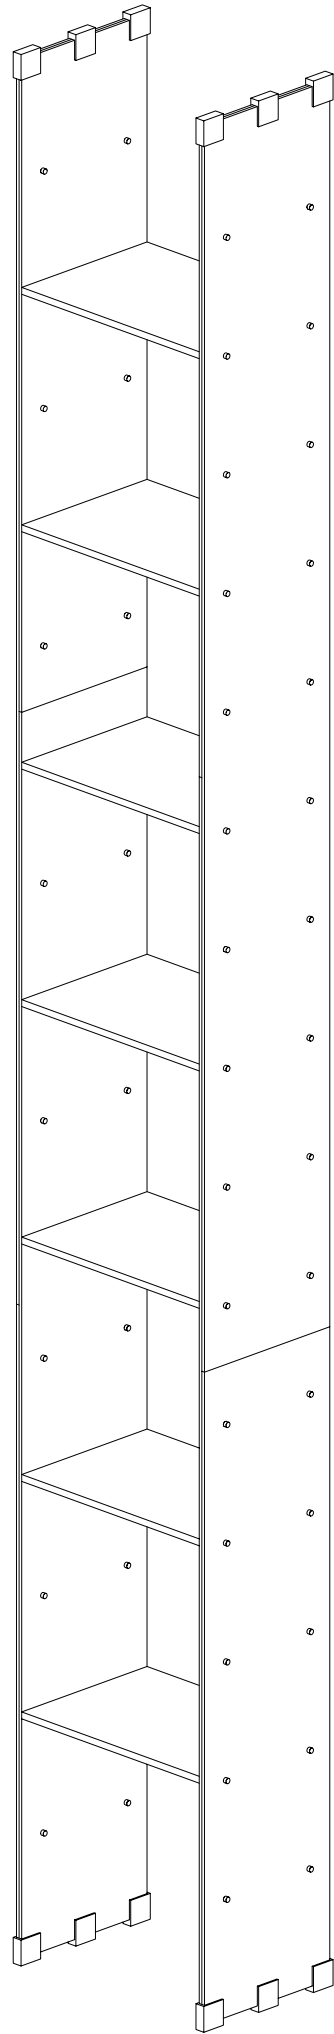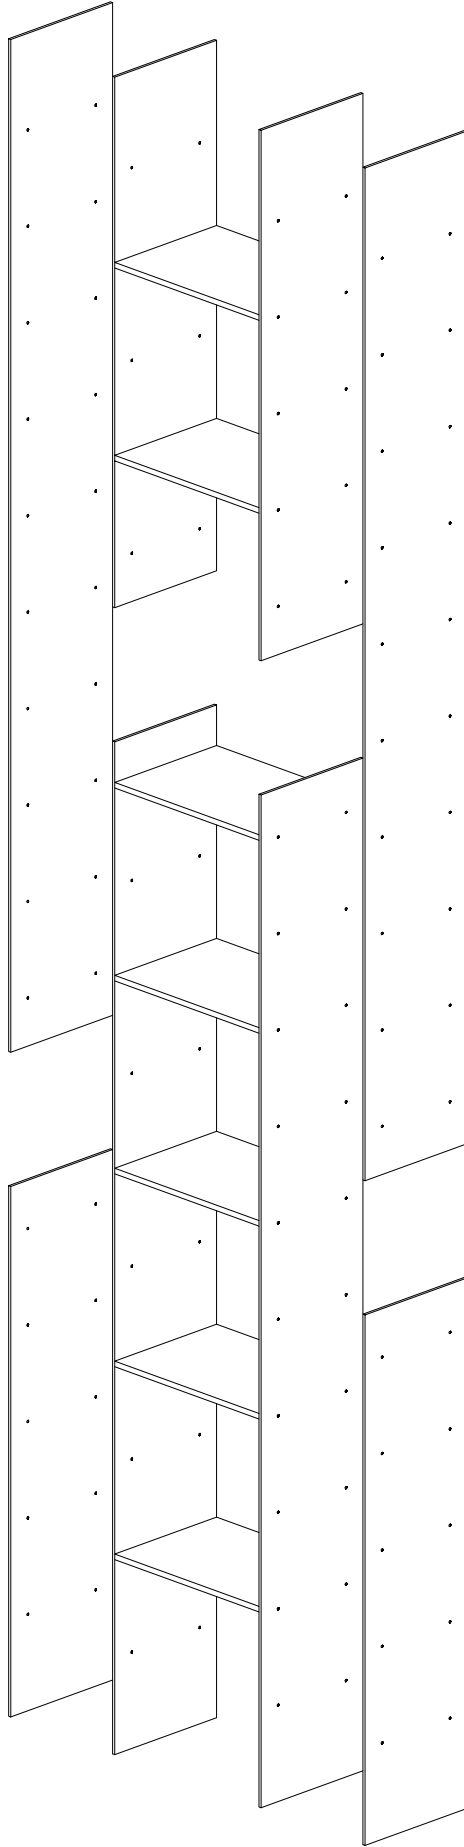


ALL TEMPERED GLASS TO HAVE FLAT POLISH EDGES

1/4" TEMPERED GLASS
PRODUCE -4-

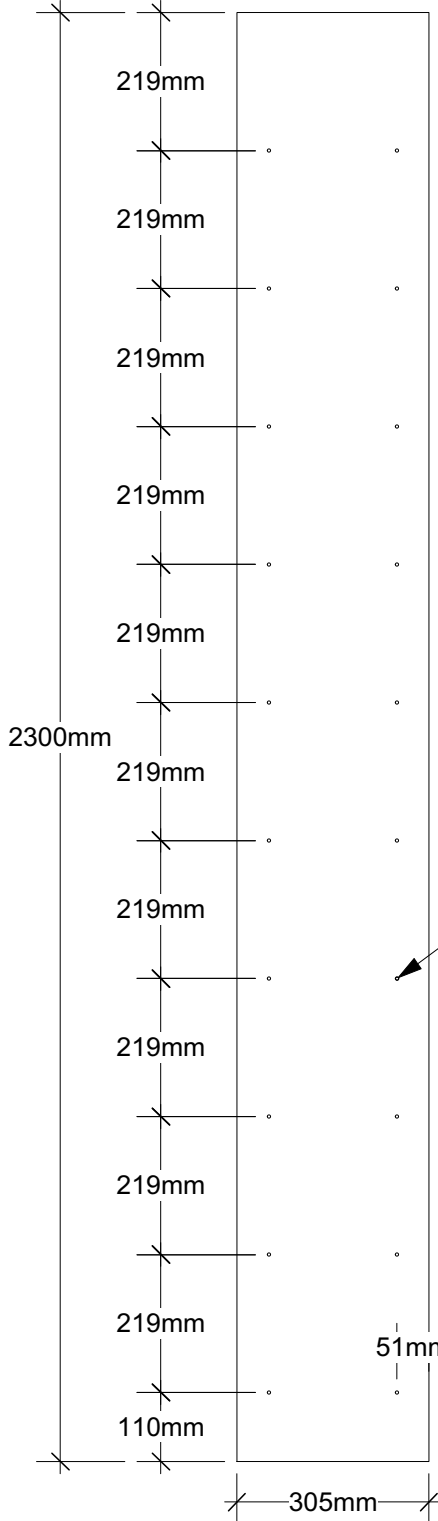


LONG TEMPERED GLASS
Scale: 1" = 1'-0"

1/2" TEMPERED GLASS
PRODUCE -7-

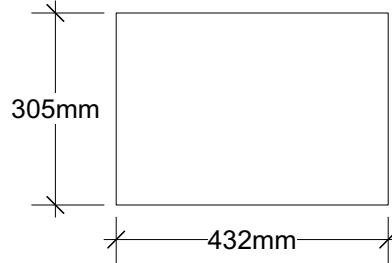

TEMPERED GLASS SHELVES
Scale: 1" = 1'-0"

1/4" TEMPERED GLASS
PRODUCE -4-

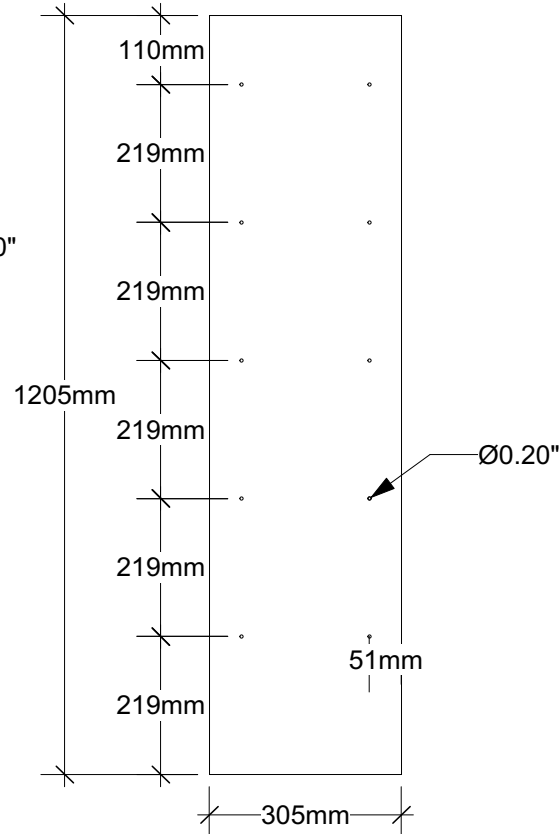

SHORT TEMPERED GLASS
Scale: 1" = 1'-0"

FINISH SCHEDULE

L / 1	FORMICA 949-58 WHITE
L / 2	FORMICA 2297-58 TERRIL
L / 3	TBD

Account Executive:

Account Manager:

AK

Project Manager:

APPROVALS

A.E.	A.M.	P.M.

BY: DATE:

BY: DATE:

BY: DATE:

BY: DATE:

Detailer:

TB

Drawing Date:

1/25/2017 4:00PM

Drawing Scale:

NOTED

Dwg. Size:

D

This drawing and all information contained therein are copy written by Fusion Creative. No portion of these drawings may be used for any purpose without the expressed written permission of Fusion Creative. Any person using these drawings in whole or in part without the expressed written permission of Fusion Creative will be considered to be in breach of this copyright and subject to all legal remedies available to Fusion Creative.



745 Creekside Industrial Court
Lawrenceville, GA 30043

Job Number:

2672

Client Name:

L&S LIGHTING

Show Name:

GLOBALSHOP

Show Dates:

March 28th - 30th

Show Location:

MANDALAY BAY

Booth Number:

4329

Booth Size:

20 x 30

Title:


FIXED SHELF
FRONT TOWERS

Drawing Number:


Revision:

2 OF -

-

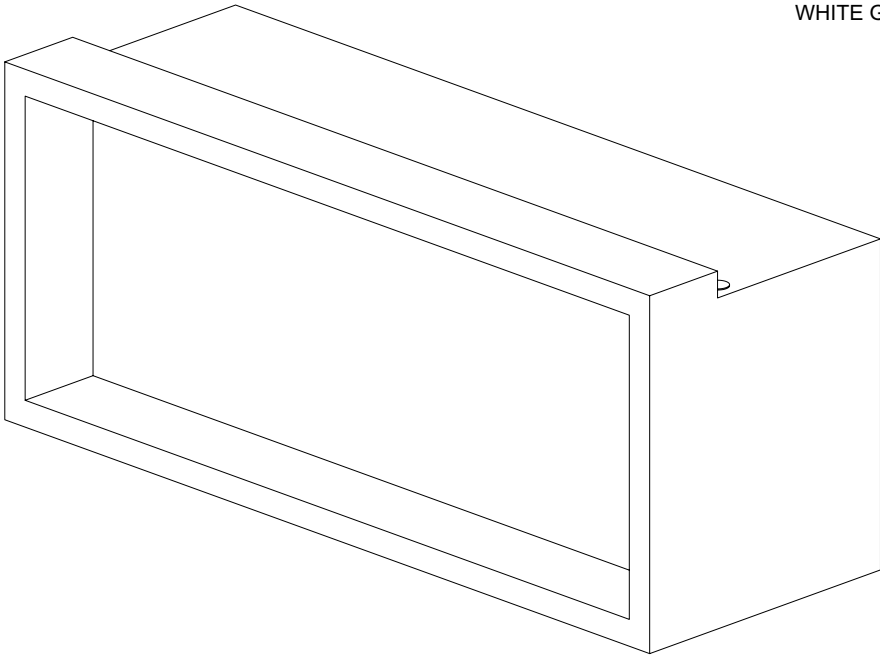

WHITE GROMMET

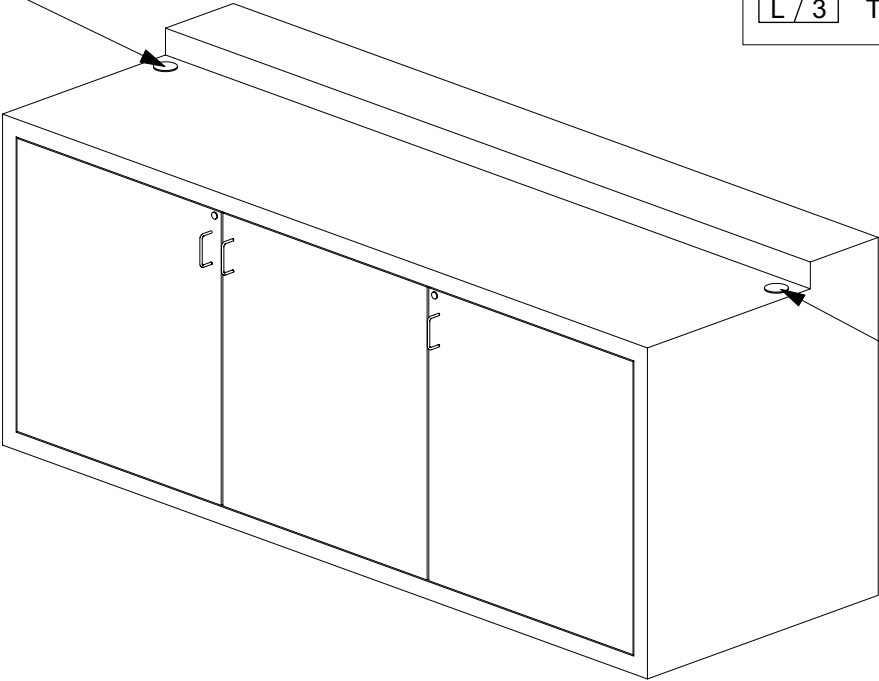

WHITE GROMMET

FINISH SCHEDULE

- L / 1FORMICA 949-58 WHITE
- L / 2FORMICA 2297-58 TERRIL
- L / 3TBD

Account Executive:

Account Manager:

AK

Project Manager:

APPROVALS

A.E.	A.M.	P.M.

BY:DATE:

BY:DATE:

BY:DATE:

BY:DATE:

Detailer:
TB

Drawing Date:
1/25/2017 4:00PM

Drawing Scale:	Dwg. Size:
NOTED	D

This drawing and all information contained therein are copy written by Fusion Creative. No portion of these drawings may be used for any purpose without the expressed written permission of Fusion Creative. Any person using these drawings in whole or in part without the expressed written permission of Fusion Creative will be considered to be in breach of this copyright and subject to all legal remedies available to Fusion Creative.



745 Creekside Industrial Court
Lawrenceville, GA 30043

Job Number:
2672

Client Name:
L&S LIGHTING

Show Name:
GLOBALSHOP

Show Dates:
March 28th - 30th


Show Location:
MANDALAY BAY

Booth Number:
4329


Booth Size:
20 x 30

Title:
BAR


Drawing Number:	Revision:
4 OF -	-

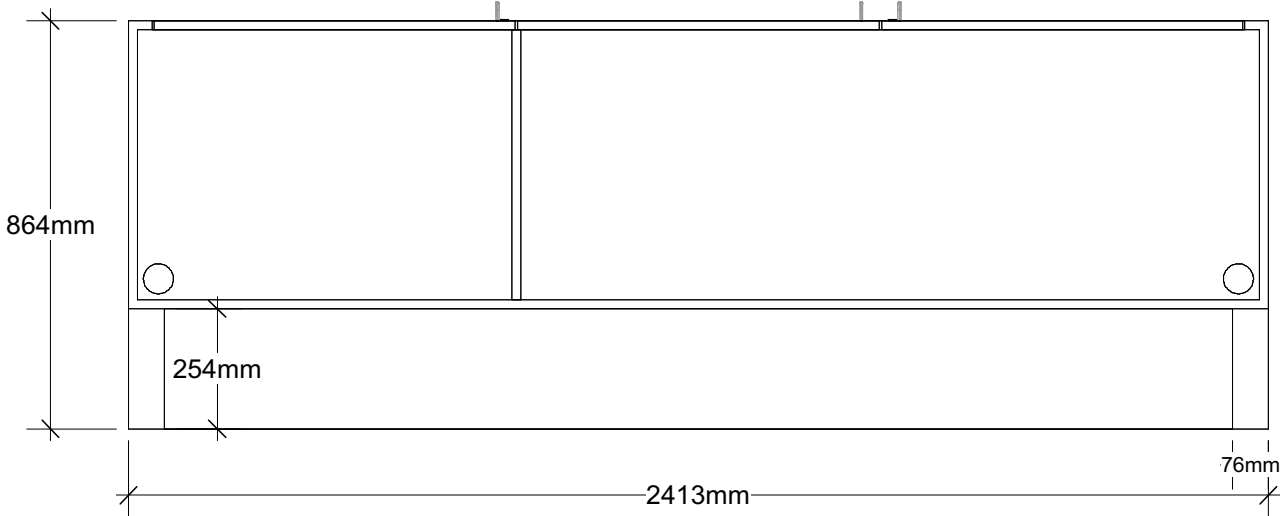

PLAN
Scale: 3/4" = 1'-0"

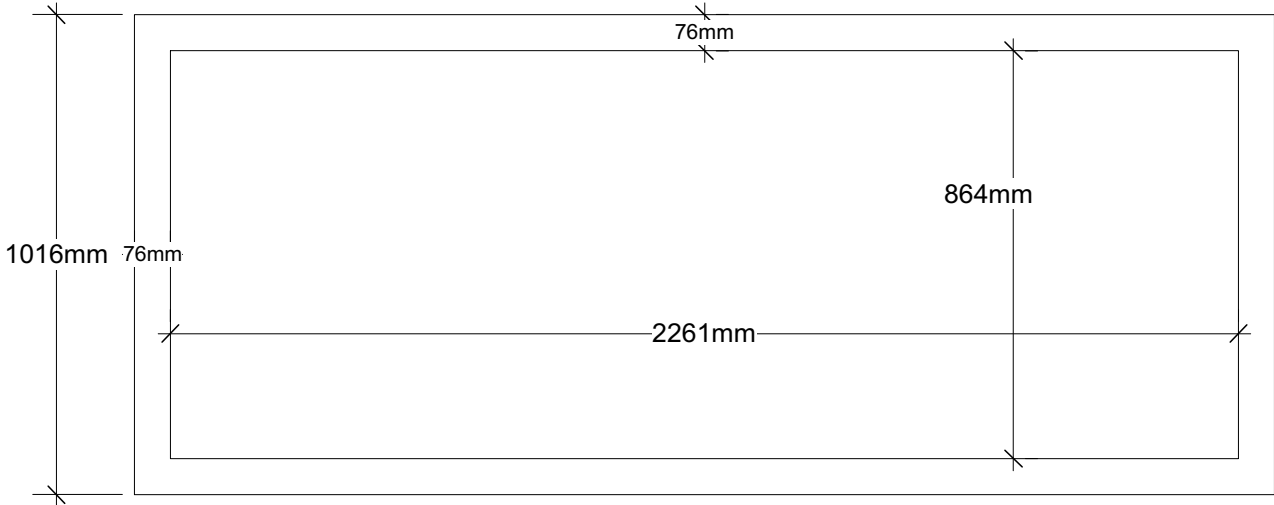

FRONT ELEVATION
Scale: 3/4" = 1'-0"

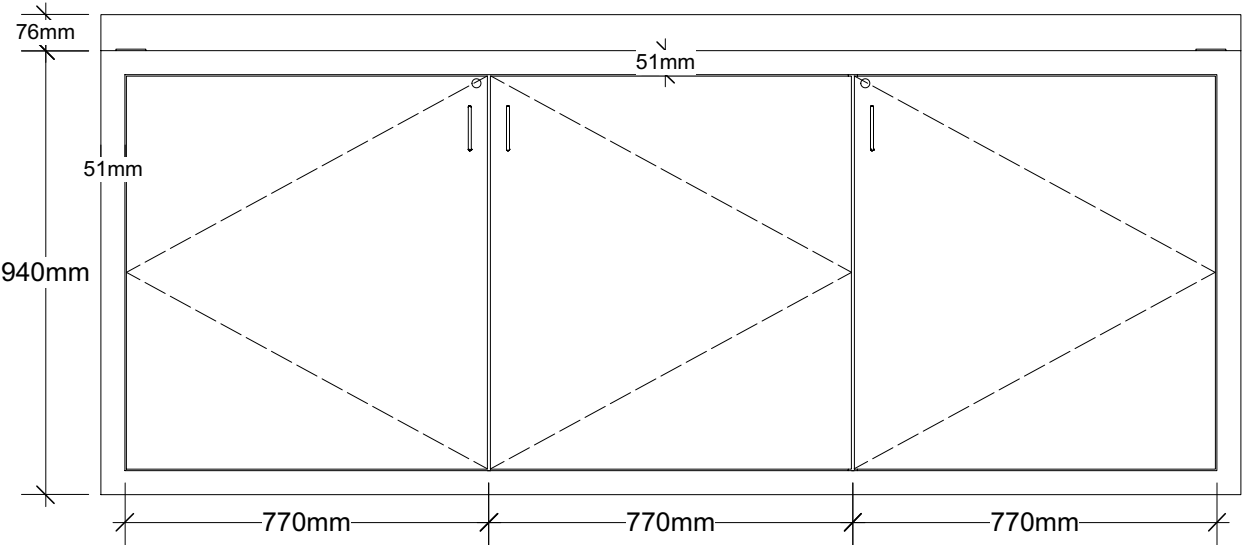

FRONT ELEVATION
Scale: 3/4" = 1'-0"