

Notes:

Job Number

Client
S&S LIGHTING
CORPORATION

description
STORAGE ROOM ASSEMBLY

how

GLOBALSHOP 2019

How Location
McCORMICK PLACE,
CHICAGO

June Dates
JUNE 25-27, 2019

Booth Number
727

Drawing Scale

AS NOTED

ate

5.01.19

Drawn By

IP

Revisions

AutoCAD File Name


&S LIGHTING-GLOBALSHOP

Drawing Number

SL-04

his drawing and all information contained herein are copy written by Fusion Creative. No portion of these drawings may be used for any purpose without the expressed written permission of Fusion Creative. Any person using these drawings in whole or in part without the expressed written permission of Fusion Creative will be considered to be in breach of his copyright and subject to all legal remedies available to Fusion Creative.



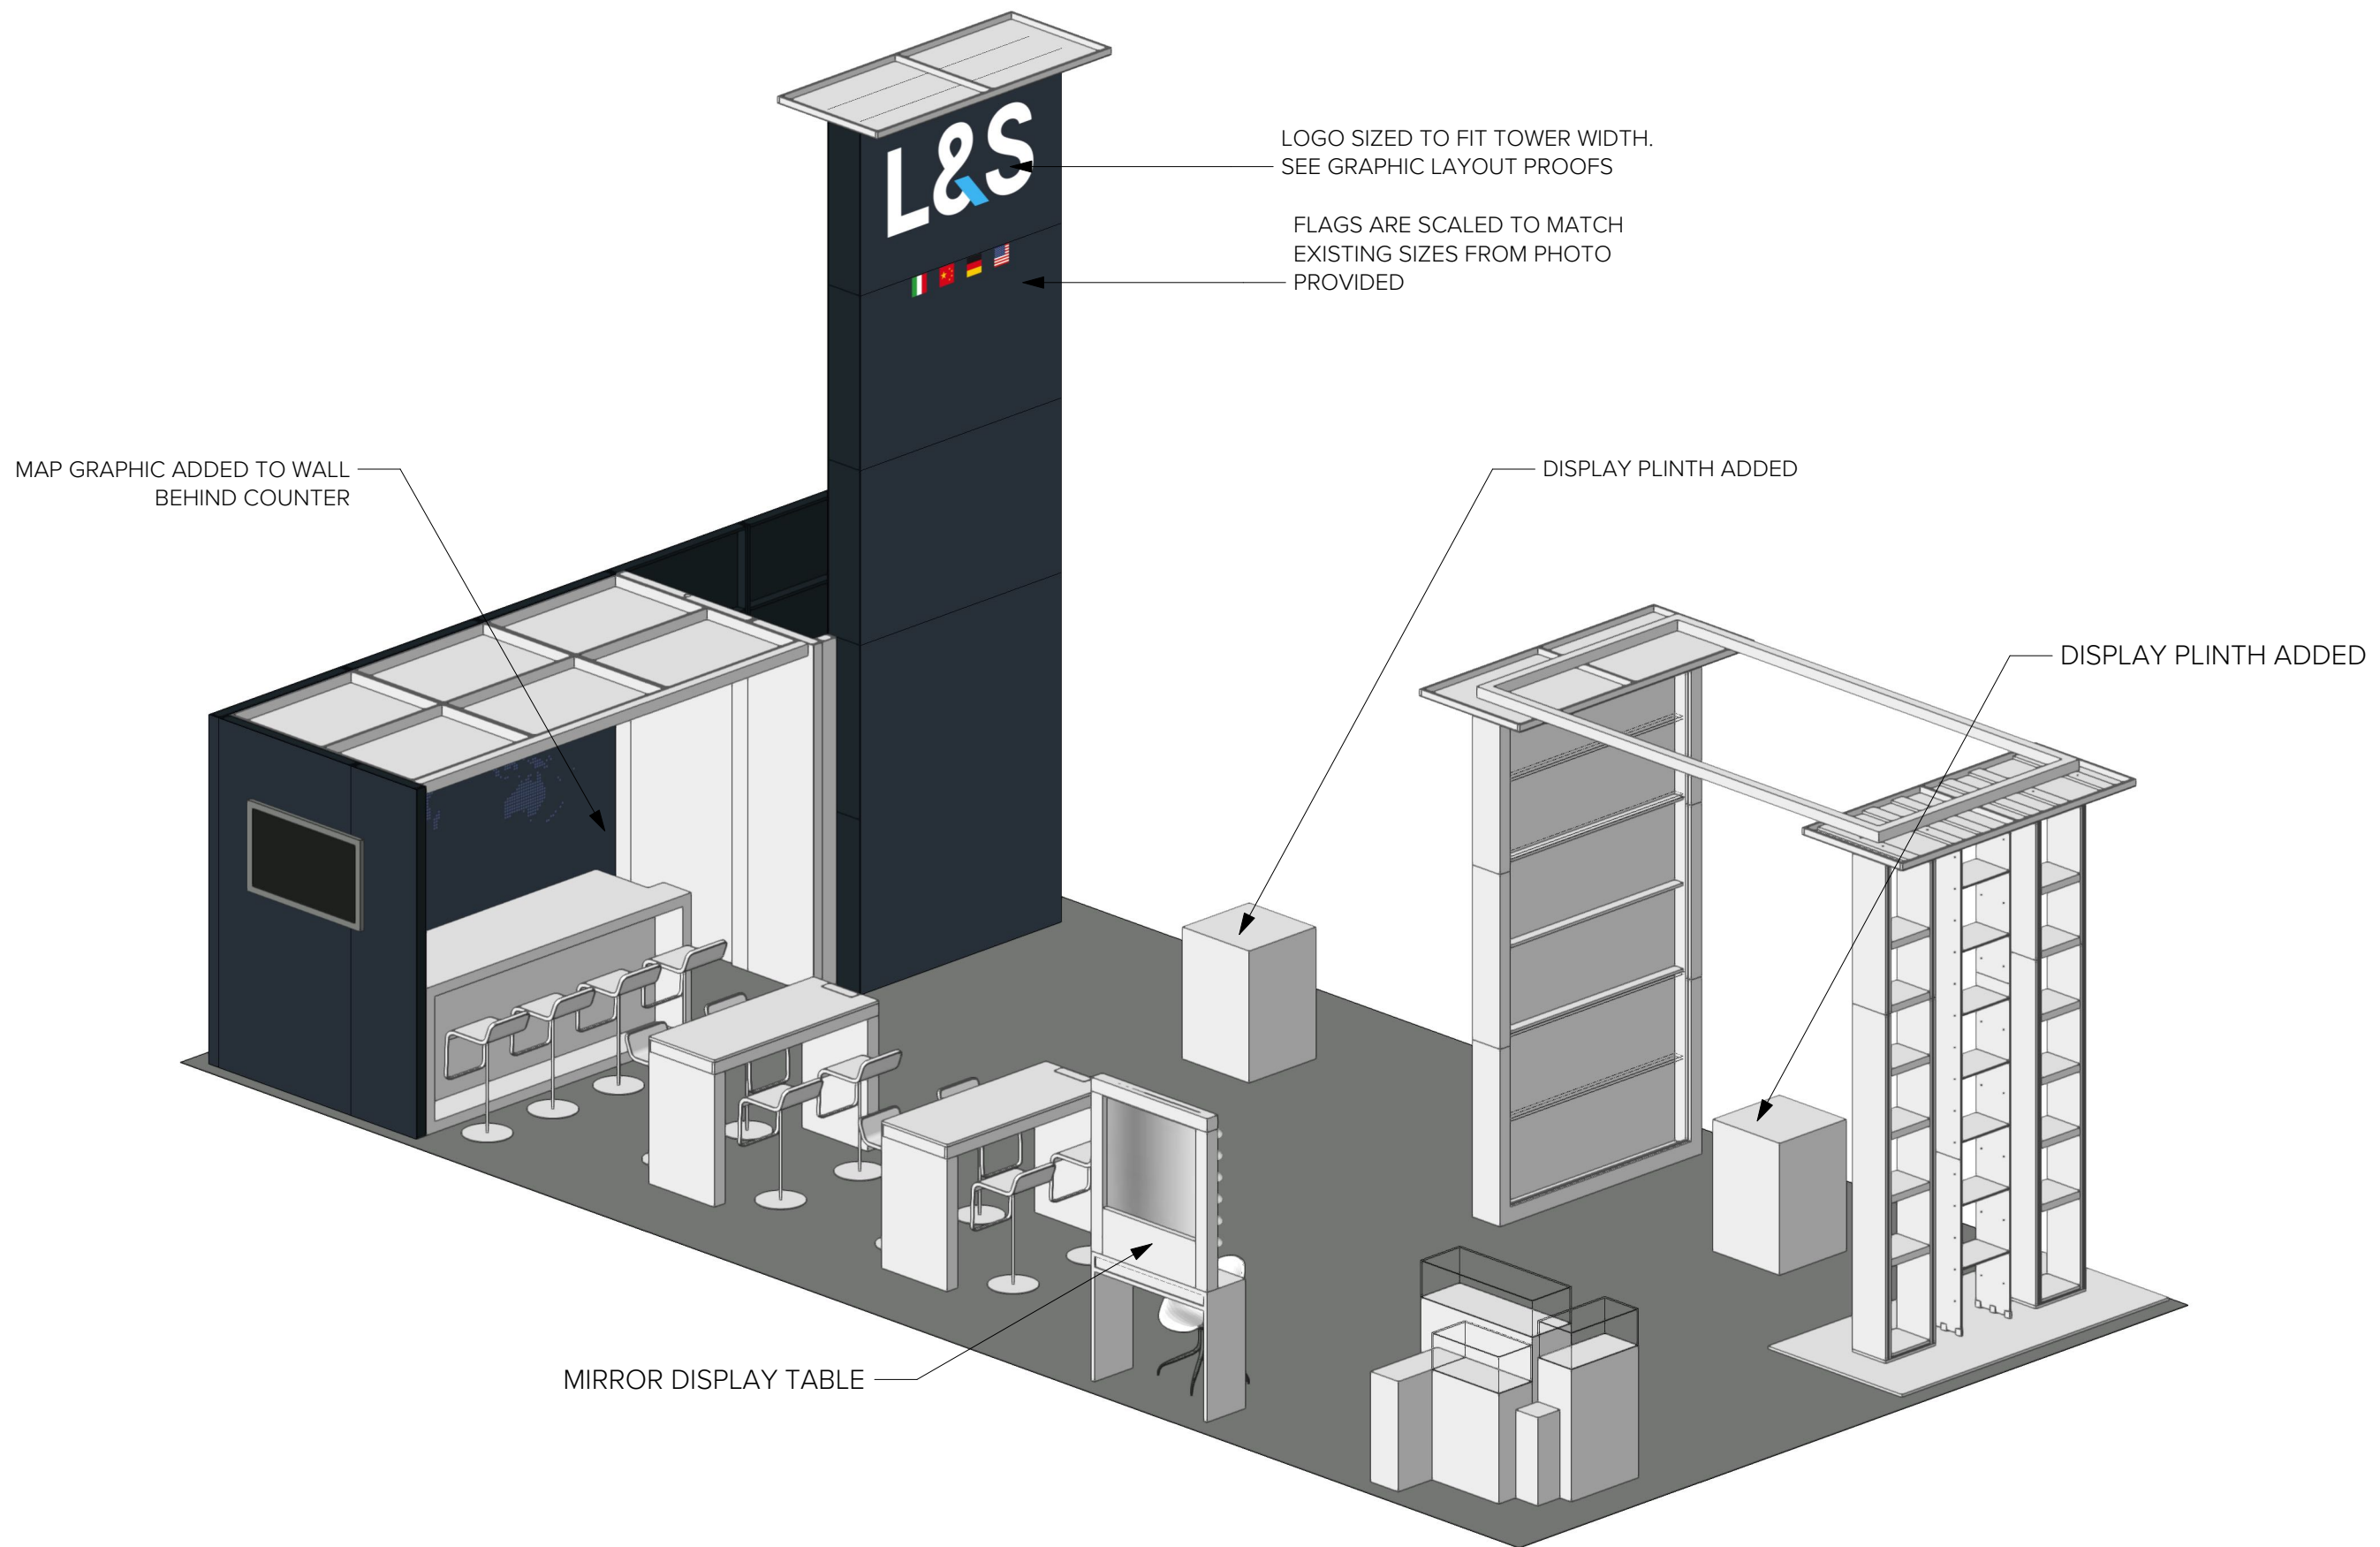

Notes:

Job Number

Client
L&S LIGHTING
CORPORATION

Description
FRONT ISOMETRIC VIEW

Show

GLOBALSHOP 2019

Show Location
McCORMICK PLACE,
CHICAGO

Show Dates
JUNE 25-27, 2019

Booth Number
4727

Drawing Scale

AS NOTED

Date

05.01.19

Drawn By

MP

Revisions


AutoCAD File Name

L&S LIGHTING-GLOBALSHOP

Drawing Number

LSL-05

This drawing and all information contained therein are copy written by Fusion Creative. No portion of these drawings may be used for any purpose without the expressed written permission of Fusion Creative. Any person using these drawings in whole or in part without the expressed written permission of Fusion Creative will be considered to be in breach of this copyright and subject to all legal remedies available to Fusion Creative.

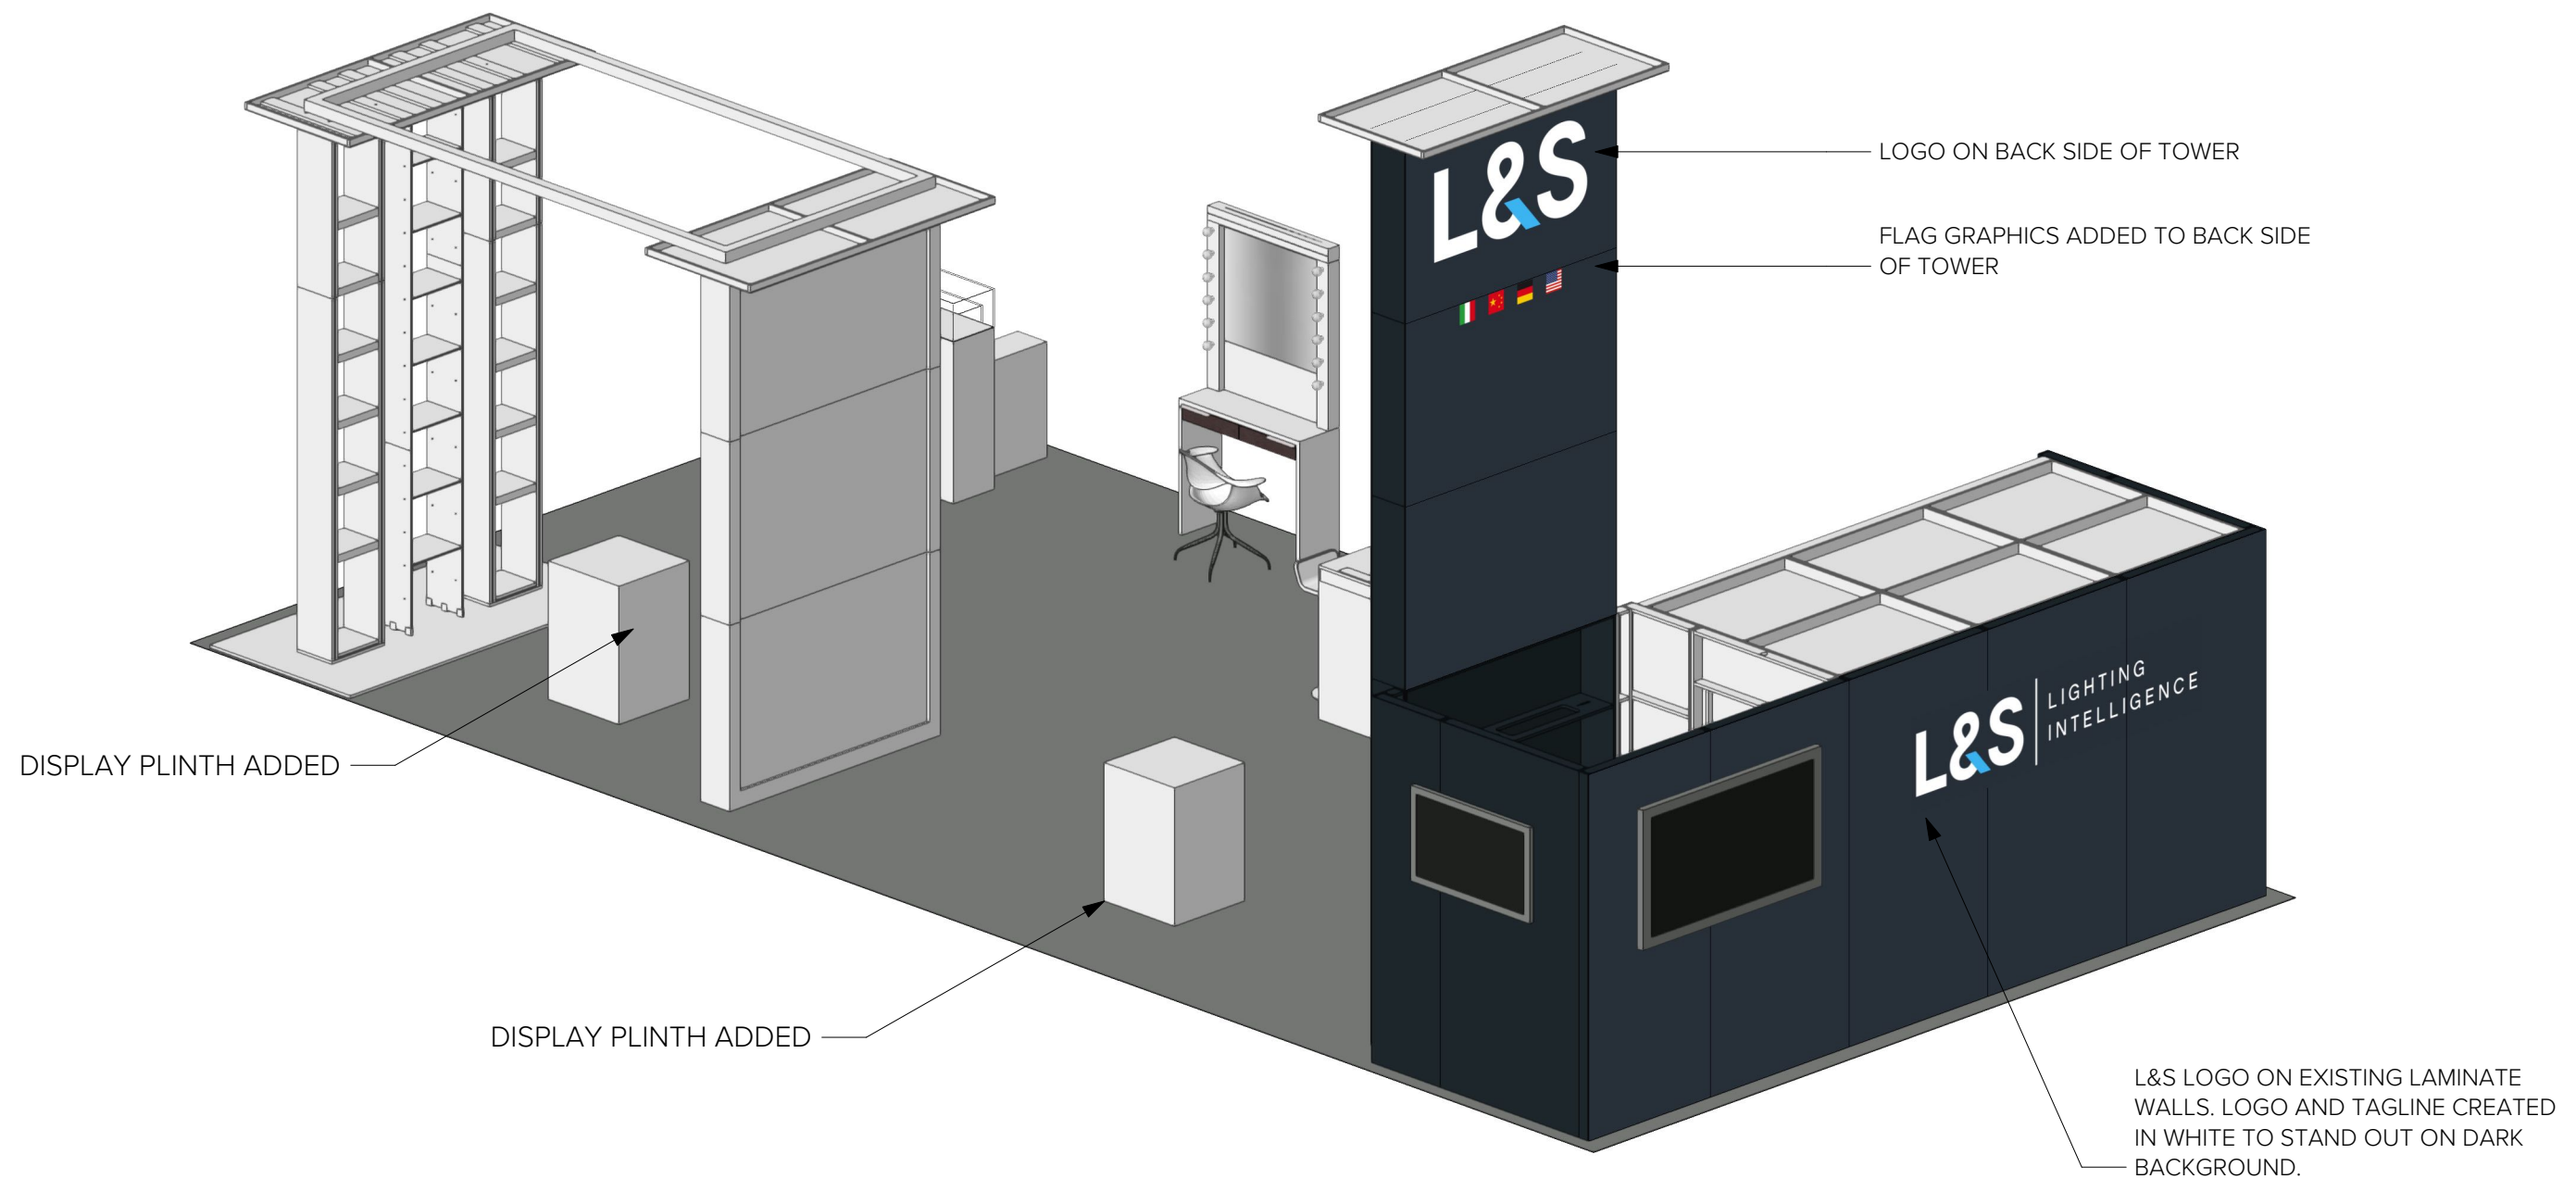

Notes:

Job Number

Client
L&S LIGHTING
CORPORATION

Description
REAR ISOMETRIC VIEW

Show

GLOBALSHOP 2019

Show Location
McCORMICK PLACE,
CHICAGO

Show Dates
JUNE 25-27, 2019

Booth Number
4727

Drawing Scale

AS NOTED

Date

05.01.19

Drawn By

MP

Revisions

AutoCAD File Name

L&S LIGHTING-GLOBALSHOP

Drawing Number

LSL-06

This drawing and all information contained therein are copy written by Fusion Creative. No portion of these drawings may be used for any purpose without the expressed written permission of Fusion Creative. Any person using these drawings in whole or in part without the expressed written permission of Fusion Creative will be considered to be in breach of this copyright and subject to all legal remedies available to Fusion Creative.



745 Creekside Industrial Court
Lawrenceville, GA 30043

Notes:

Job Number

Client
L&S LIGHTING
CORPORATION

Description
REAR ISOMETRIC VIEW

Show

GLOBALSHOP 2019

Show Location
McCORMICK PLACE,
CHICAGO

Show Dates
JUNE 25-27, 2019

Booth Number
4727

Drawing Scale
AS NOTED

Date
05.01.19

Drawn By
MP

Revisions


AutoCAD File Name

L&S LIGHTING-GLOBALSHOP


Drawing Number

LSL-07


This drawing and all information contained therein are copy written by Fusion Creative. No portion of these drawings may be used for any purpose without the expressed written permission of Fusion Creative. Any person using these drawings in whole or in part without the expressed written permission of Fusion Creative will be considered to be in breach of this copyright and subject to all legal remedies available to Fusion Creative.

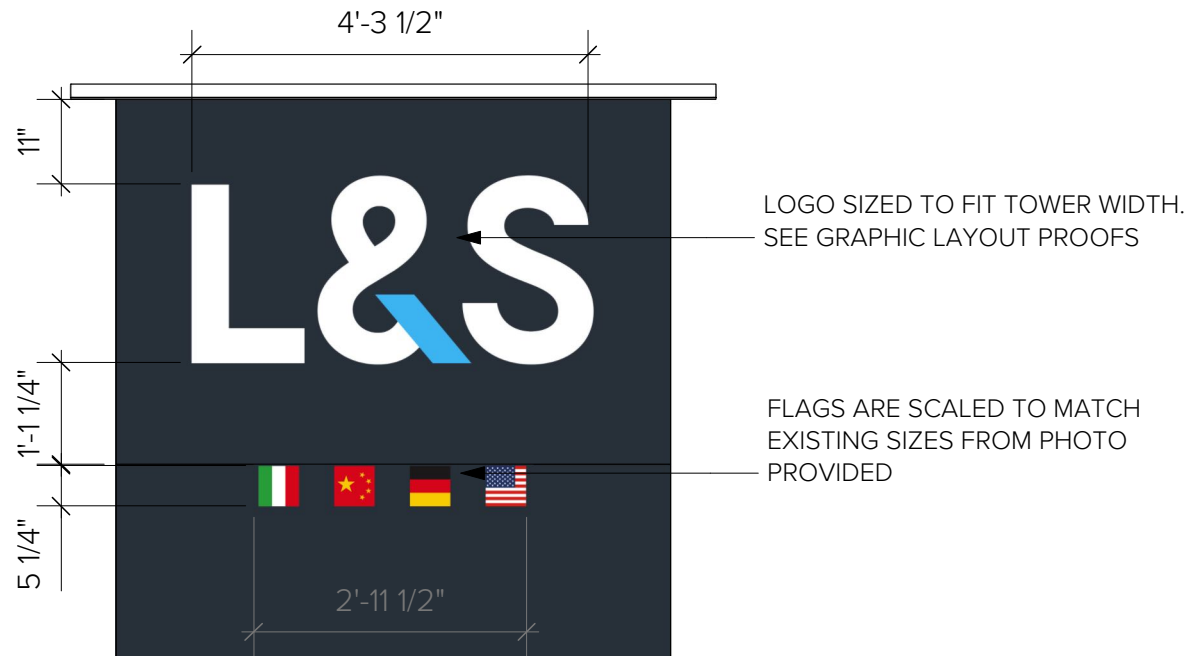

MAP GRAPHIC ADDED TO WALL
BEHIND COUNTER

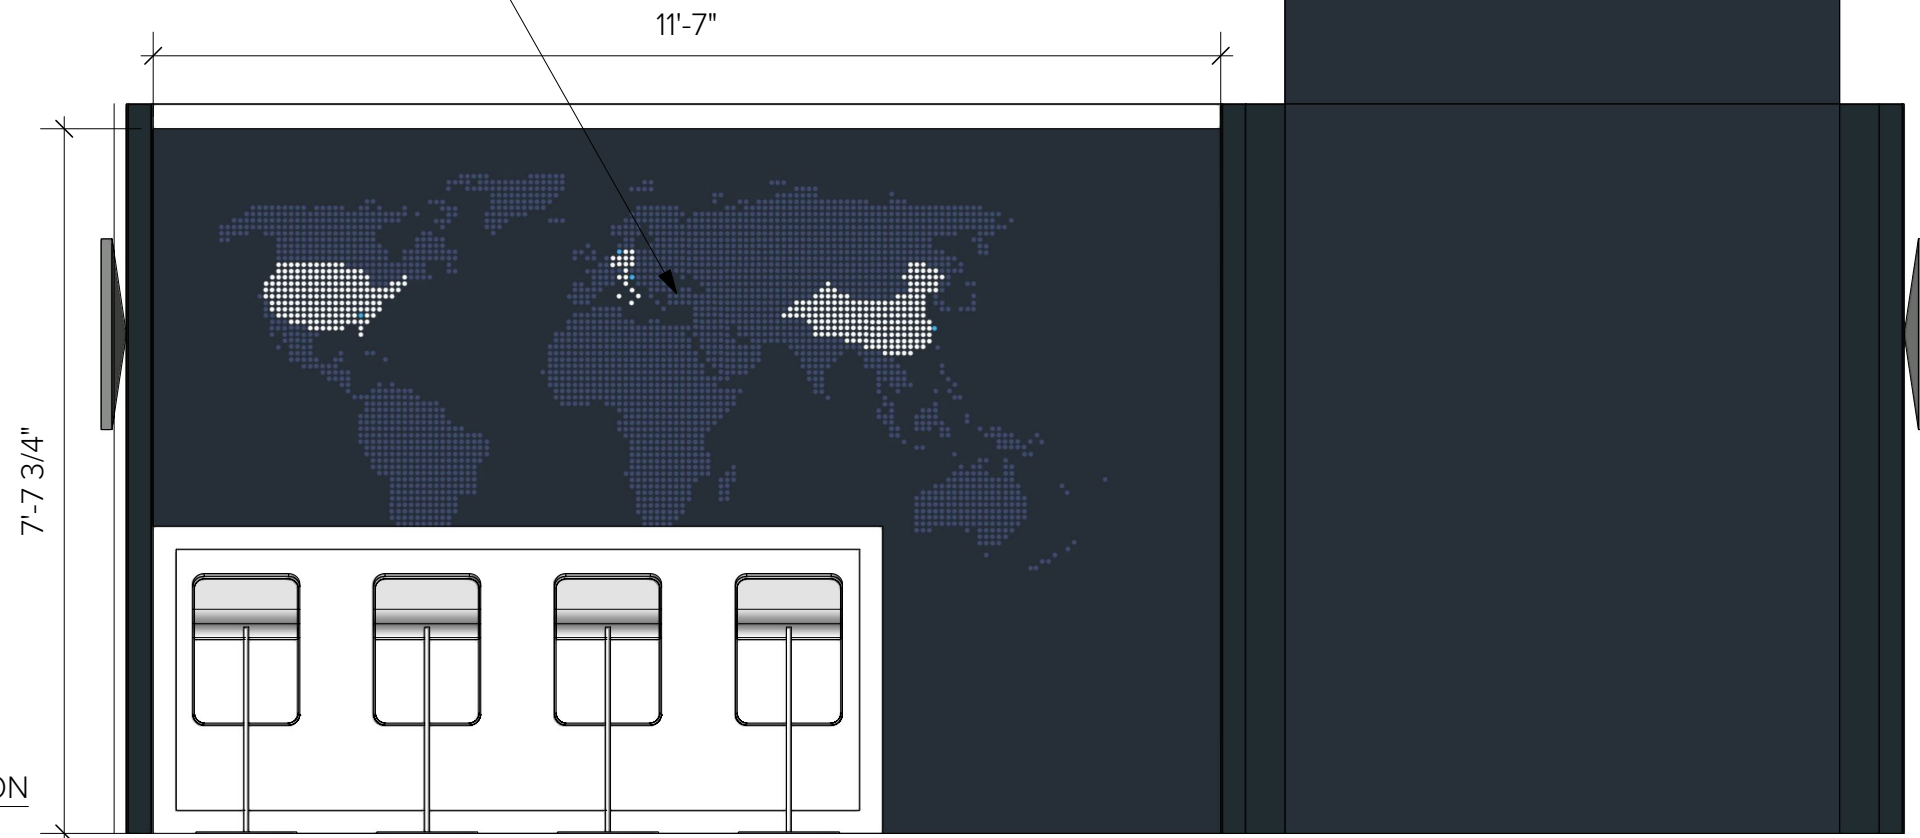

TOWER ELEVATION
Scale: 1:25

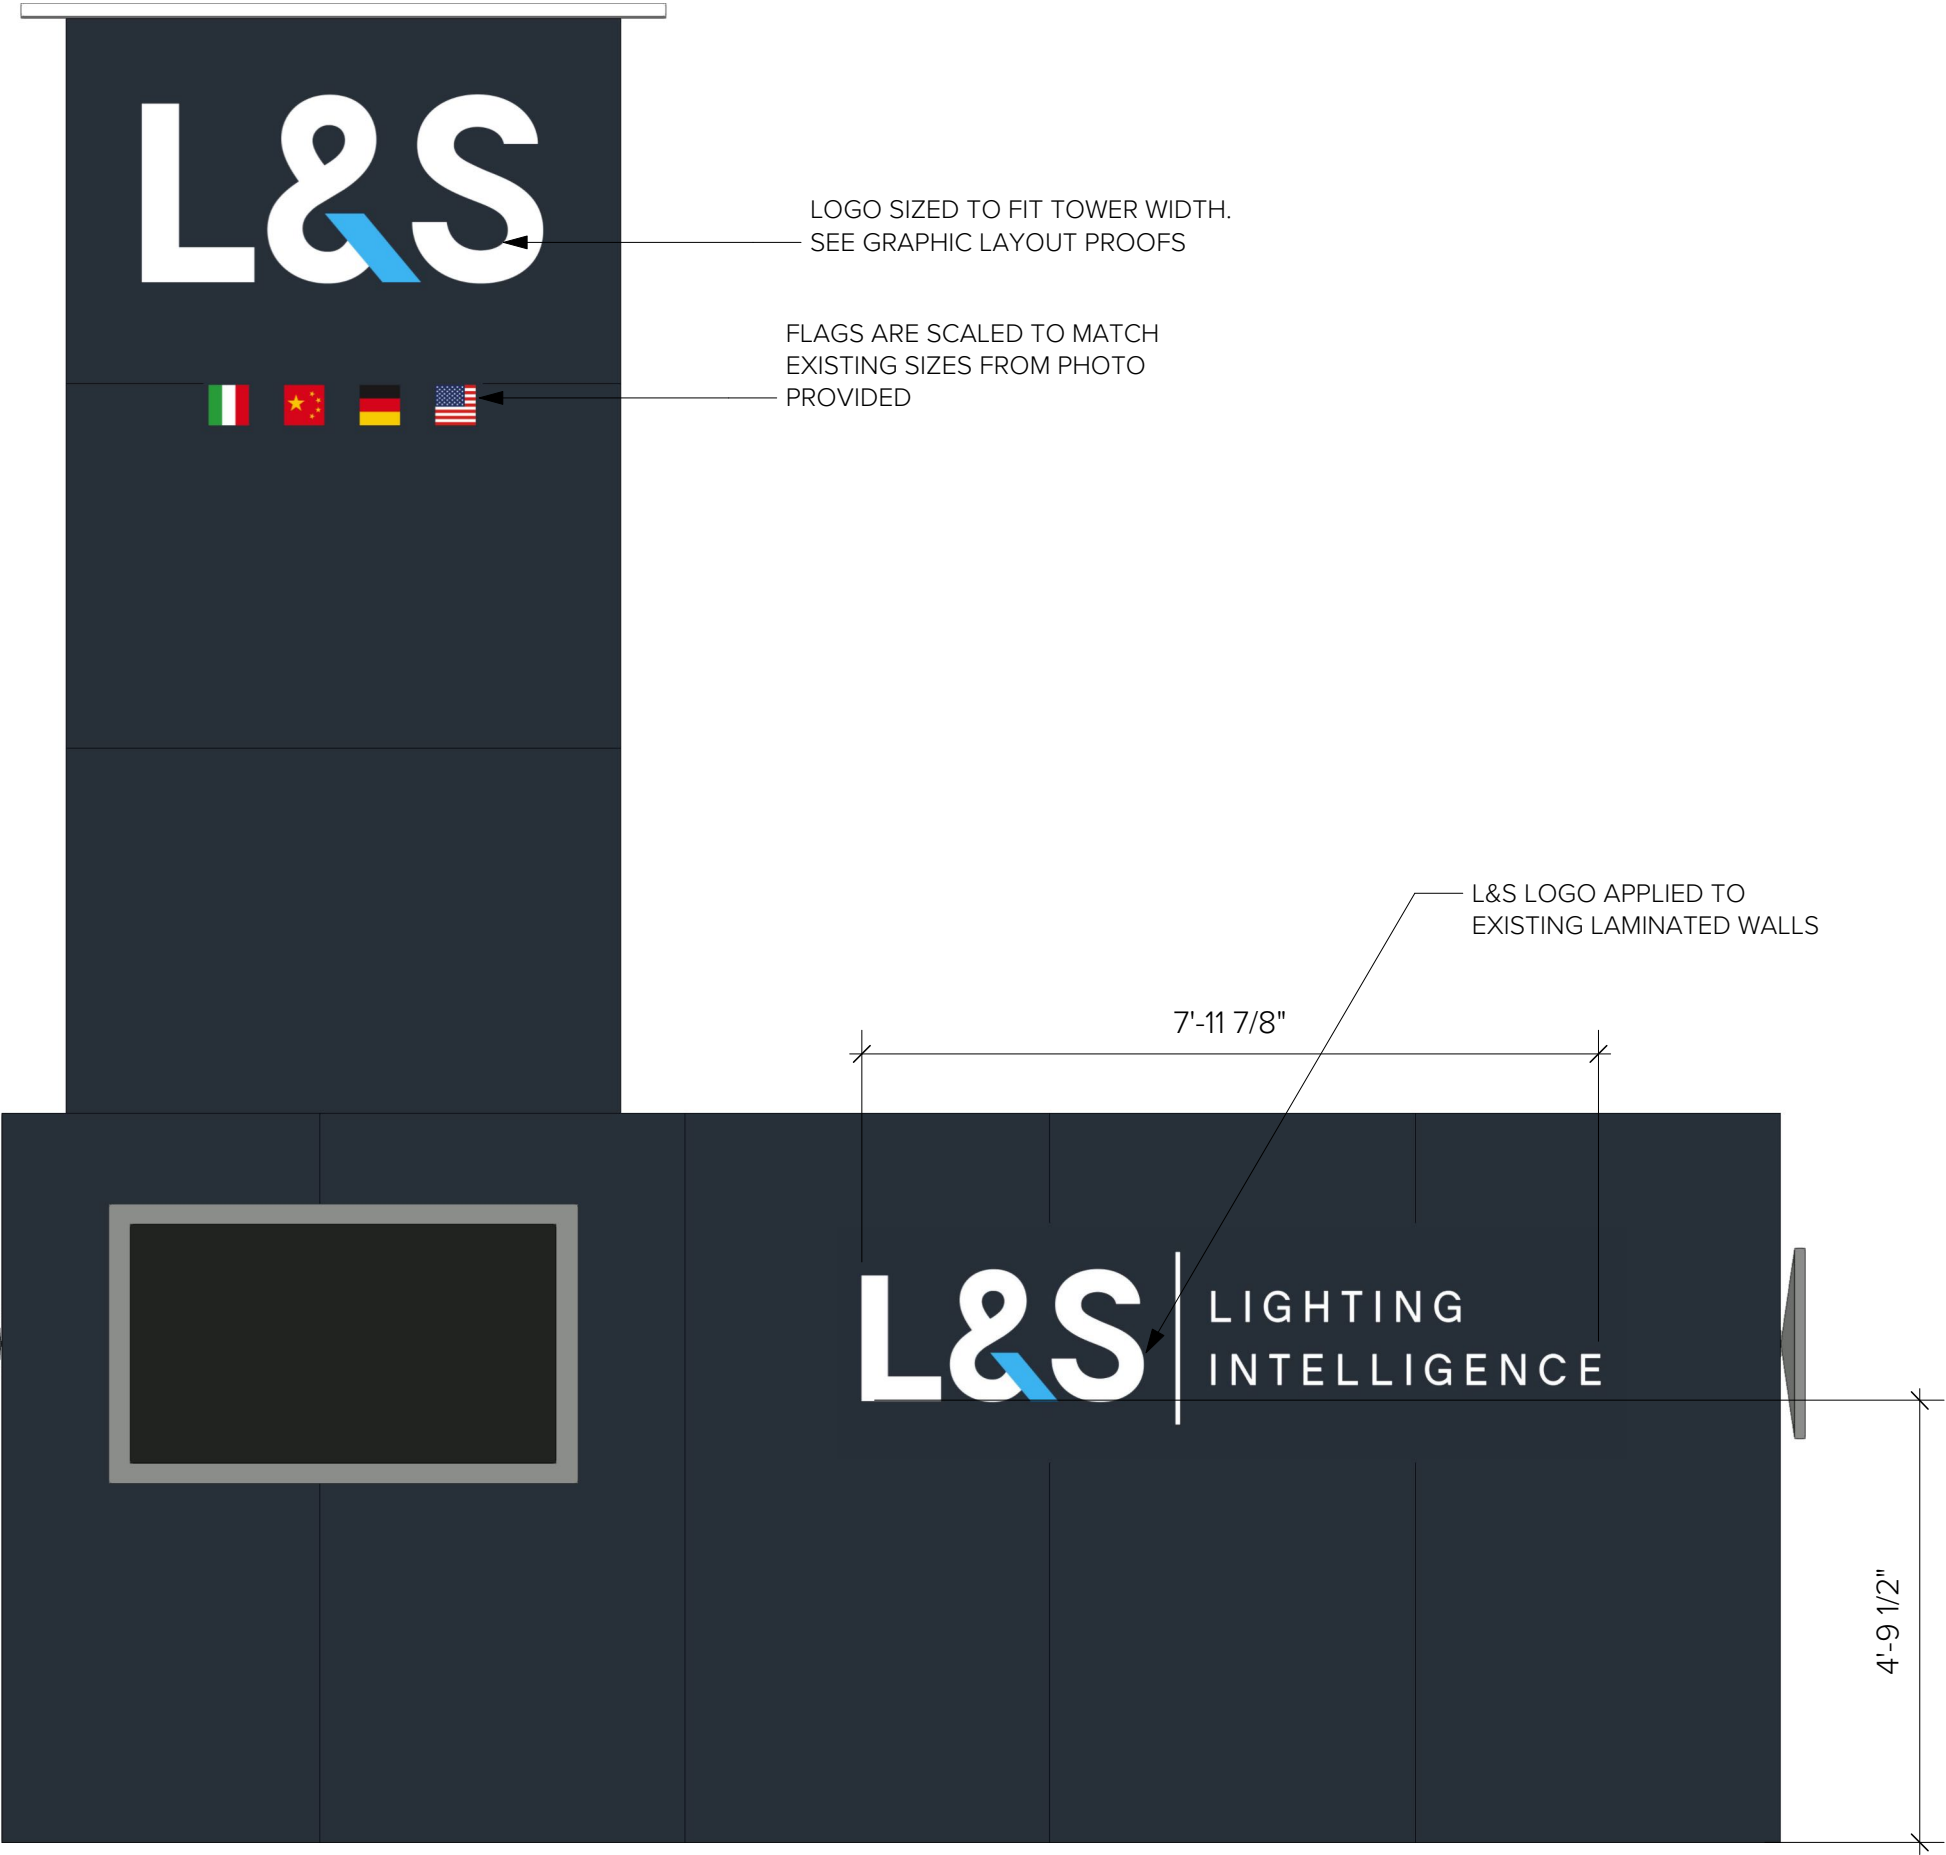

TOWER ELEVATION
Scale: 1:25



745 Creekside Industrial Court
Lawrenceville, GA 30043

Notes:

Job Number
Client L&S LIGHTING CORPORATION
Description REAR ISOMETRIC VIEW
Show GLOBALSHOP 2019
Show Location McCORMICK PLACE, CHICAGO
Show Dates JUNE 25-27, 2019
Booth Number 4727
Drawing Scale AS NOTED
Date 05.01.19
Drawn By MP
Revisions
AutoCAD File Name L&S LIGHTING-GLOBALSHOP
Drawing Number LSL-08

This drawing and all information contained therein are copy written by Fusion Creative. No portion of these drawings may be used for any purpose without the expressed written permission of Fusion Creative. Any person using these drawings in whole or in part without the expressed written permission of Fusion Creative will be considered to be in breach of this copyright and subject to all legal remedies available to Fusion Creative.