

OVERVIEW

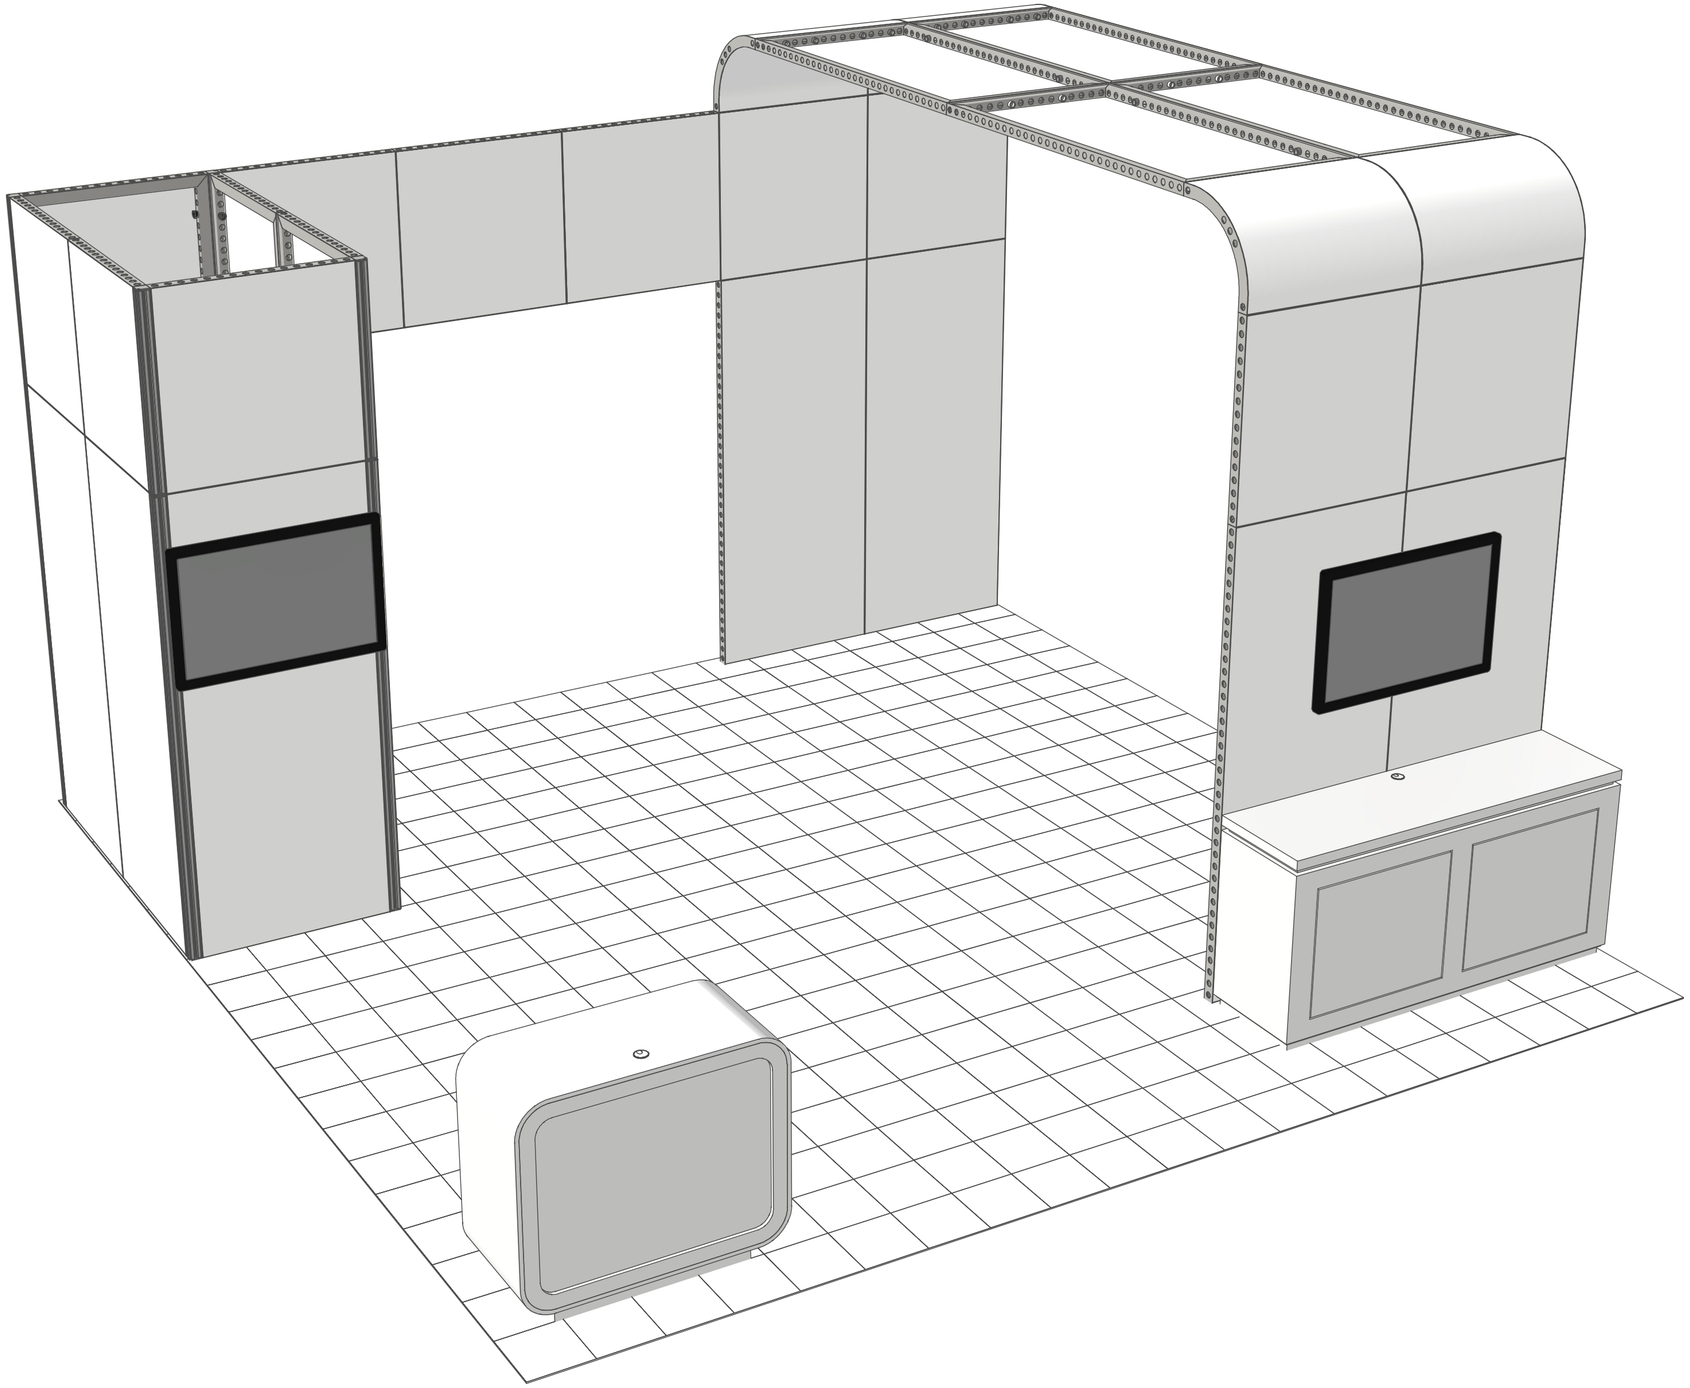



PROJECT MANAGER	
DRAWN BY	ssim
CLIENT	Rental Kits 2025\20x20 Kits
PROJECT	Rental Kits 2025 20x20 Rental Kit 1 WIthout Hanging Sign
QUOTE/ORDER	
DATE 11/6/2023	1 /9

STRUCTURE LIST

ITEM	QTY	STRUCTURE
1	3	Flatscreen 50 inch
2	1	C107
3	3	Standard (mm)
4	1	Closet
5	1	C101
6	1	Arch
7	1	BackHeader

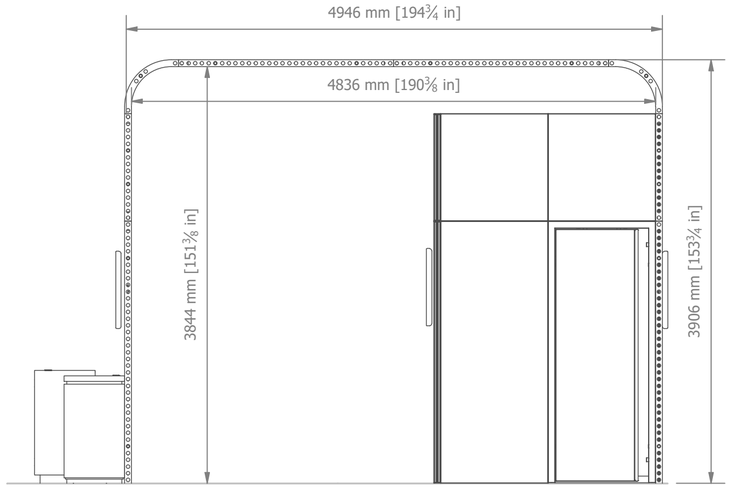


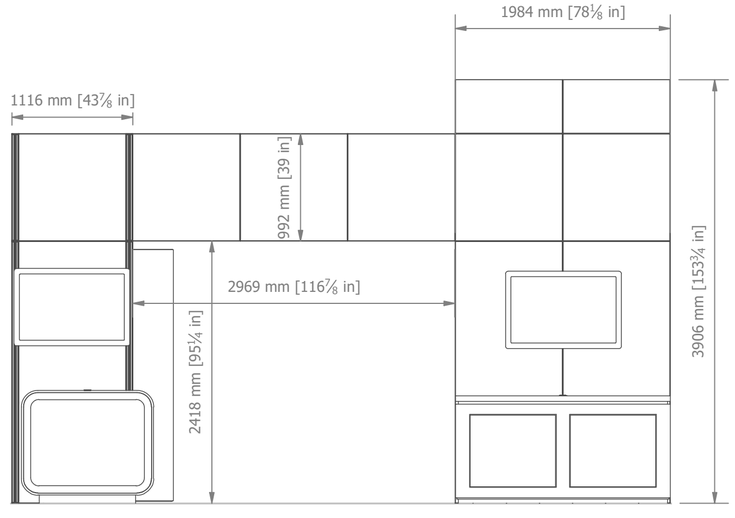

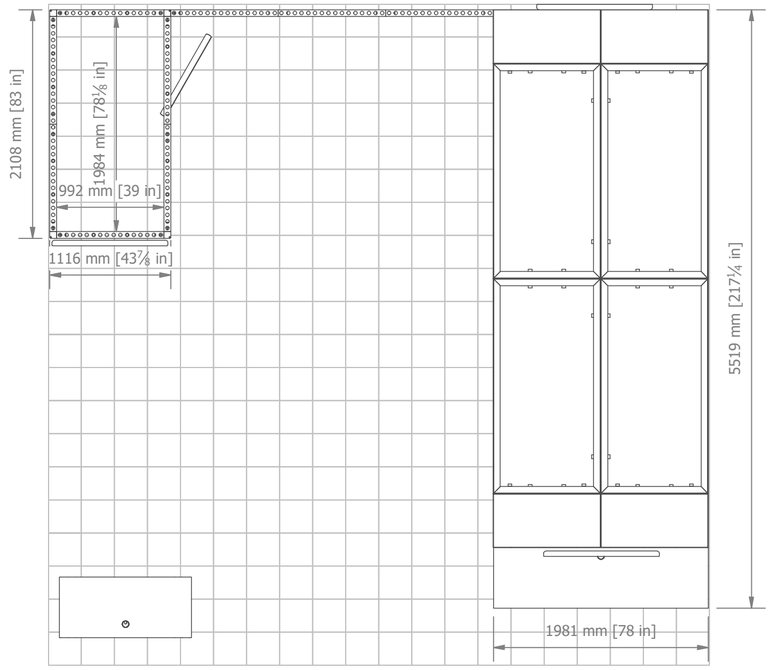

PROJECT MANAGER	
DRAWN BY	ssim
CLIENT	Rental Kits 2025\20x20 Kits
PROJECT	~~Rental Kits 2025 20x20 Rental Kit 1 WIthout Hanging~~ Sign
QUOTE/ORDER	
DATE 11/6/2023	2 /9

Closet

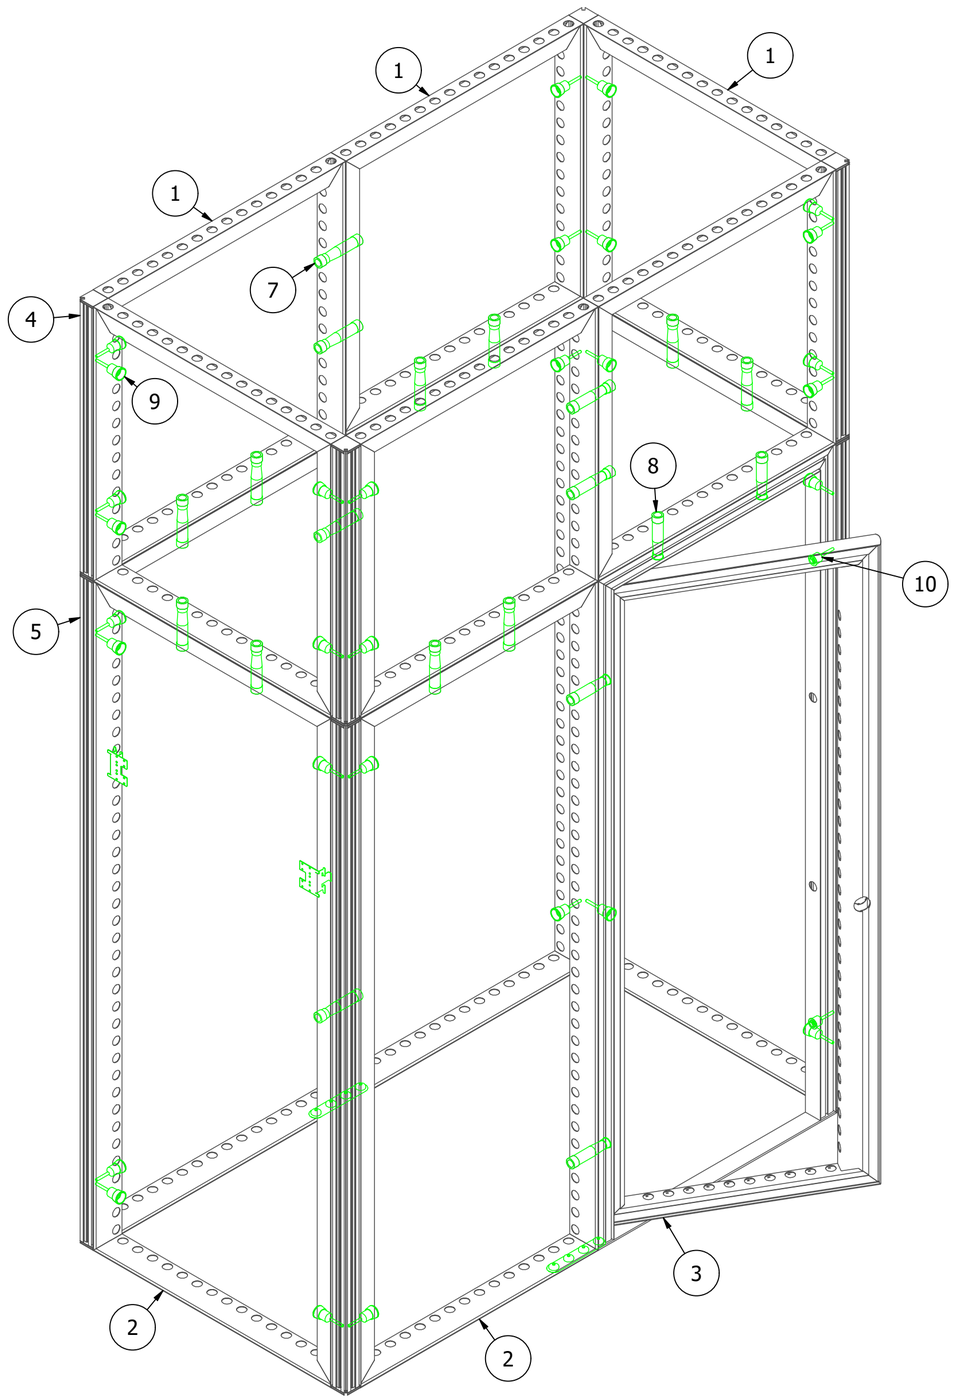


PROJECT MANAGER			
DRAWN BY	ssim		
CLIENT	Rental Kits 2025\20x20 Kits		
PROJECT	Rental Kits 2025 20x20 Rental Kit 1 WIthout Hanging Sign		
QUOTE/ORDER			
DATE 11/6/2023		3 /9	*General note see page 1*

PARTS LIST

ITEM	QTY	ARTICLE	DESCRIPTION
1	6	606 0992 0992 30	b62 FRAME [0992 X 0992MM] HOLES D30
2	5	606 0992 2418 30	b62 FRAME [0992 X 2418MM] HOLES D30
3	1	621 0992 2418	b62 PIVOT DOOR MKII [0992 X 2418MM] USA
4	4	614 0992 S04 SET	TEXTILE SQUARE 62 - 4 THREAD SLOTS [0992MM] SET
5	4	614 2418 S04 SET	TEXTILE SQUARE 62 - 4 THREAD SLOTS [2418MM] SET
6	2	901 28 0342 E	4 PIN 180° D30 ECO
7	16	901 2025 0132 POM	TOOLLESS CONNECTOR D30
8	4	901 2041 0060 E	TOOLLESS DOOR CONNECTOR D30
9	30	901 2048 0100 E	TOOLLES M8 CONNECTOR LEDSKIN / CORNER PROFILES
10	2	901 2049 0100 E	1MM M8 PIN CONNECTOR D30 LEDSKIN / CORNER PROFILES
11	1	901 3703 b62 GALVA	b62 UNIVERSAL BRACKET

Arch

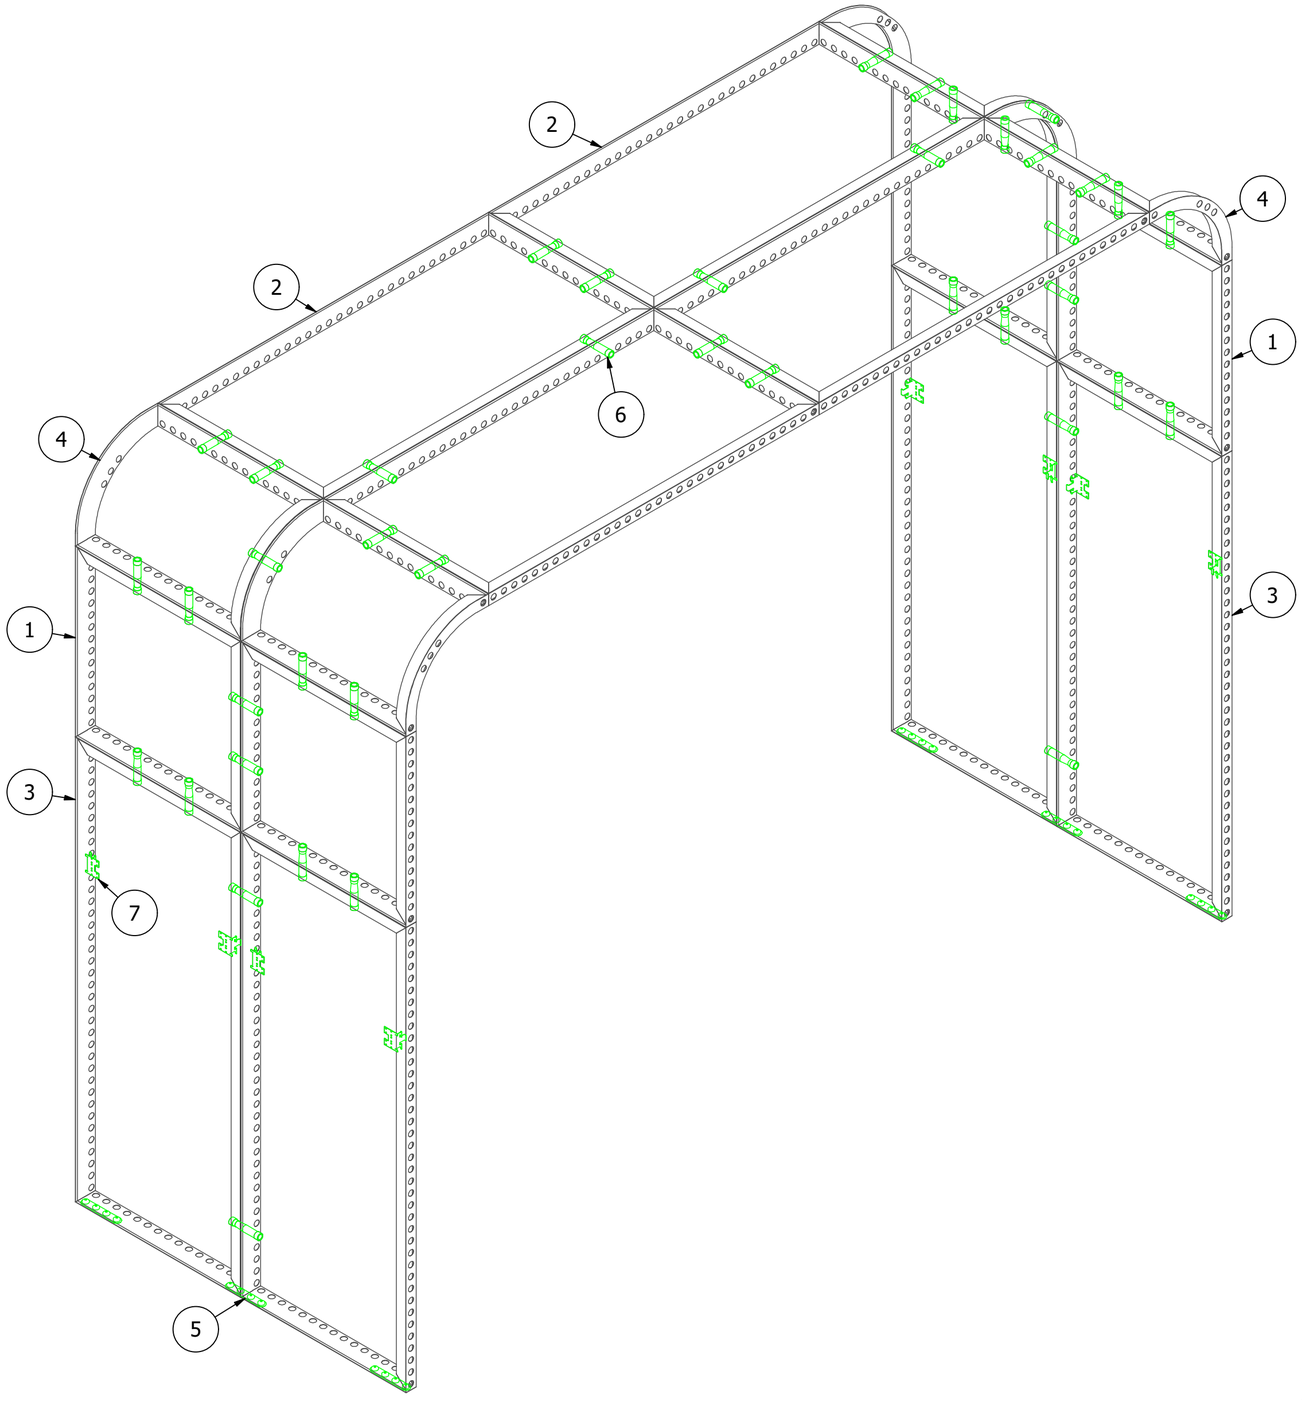


PROJECT MANAGER	
DRAWN BY	ssim
CLIENT	Rental Kits 2025\20x20 Kits
PROJECT	Rental Kits 2025 20x20 Rental Kit 1 WIthout Hanging Sign
QUOTE/ORDER	
DATE 11/6/2023	4 /9 *General note see page 1*

PARTS LIST

ITEM	QTY	ARTICLE	DESCRIPTION
2	4	606 0992 1984 30	b62 FRAME [0992 X 1984MM] HOLES D30
3	4	606 0992 2418 30	b62 FRAME [0992 X 2418MM] HOLES D30
1	4	606 0992 0992 30	b62 FRAME [0992 X 0992MM] HOLES D30
4	4	688 0496 0992 30	b62 CURVED FRAME 90° [R0430] [H=0992MM]
6	42	901 2025 0132 POM	TOOLLESS CONNECTOR D30
5	6	901 28 0342 E	4 PIN 180° D30 ECO
7	4	901 3703 b62 GALVA	b62 UNIVERSAL BRACKET

BackHeader

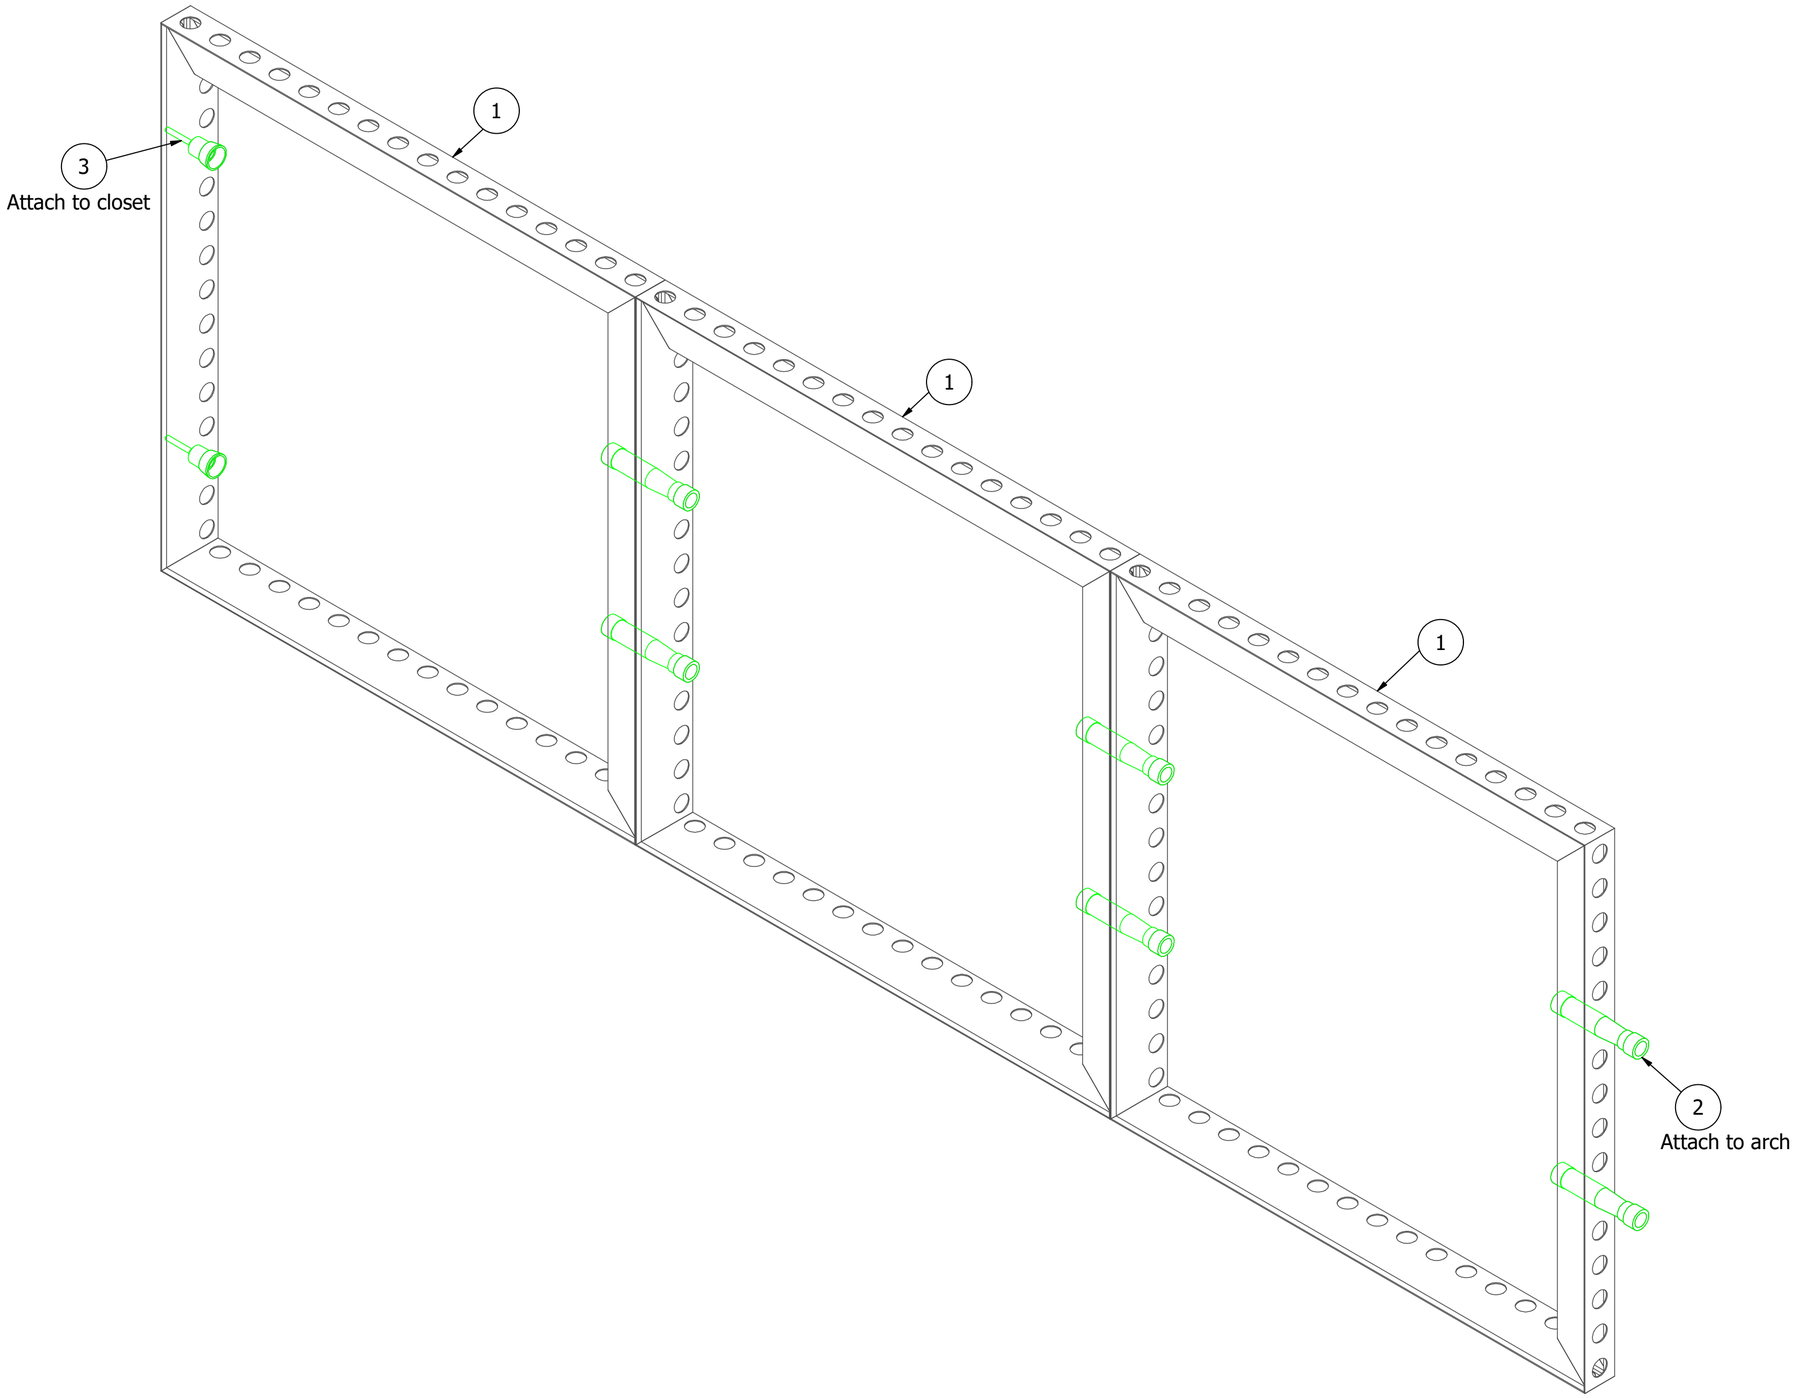


PROJECT MANAGER	
DRAWN BY	ssim
CLIENT	Rental Kits 2025\20x20 Kits
PROJECT	~~Rental Kits 2025 20x20 Rental Kit 1 WIthout Hanging~~ Sign
QUOTE/ORDER	
DATE 11/6/2023	5 /9 *General note see page 1*

PARTS LIST

ITEM	QTY	ARTICLE	DESCRIPTION
1	3	606 0992 0992 30	b62 FRAME [0992 X 0992MM] HOLES D30
3	2	901 2048 0100 E	TOOLLES M8 CONNECTOR LEDSKIN / CORNER PROFILES
2	6	901 2025 0132 POM	TOOLLESS CONNECTOR D30

20x20 Rental Kit 1

Electrical Diagram

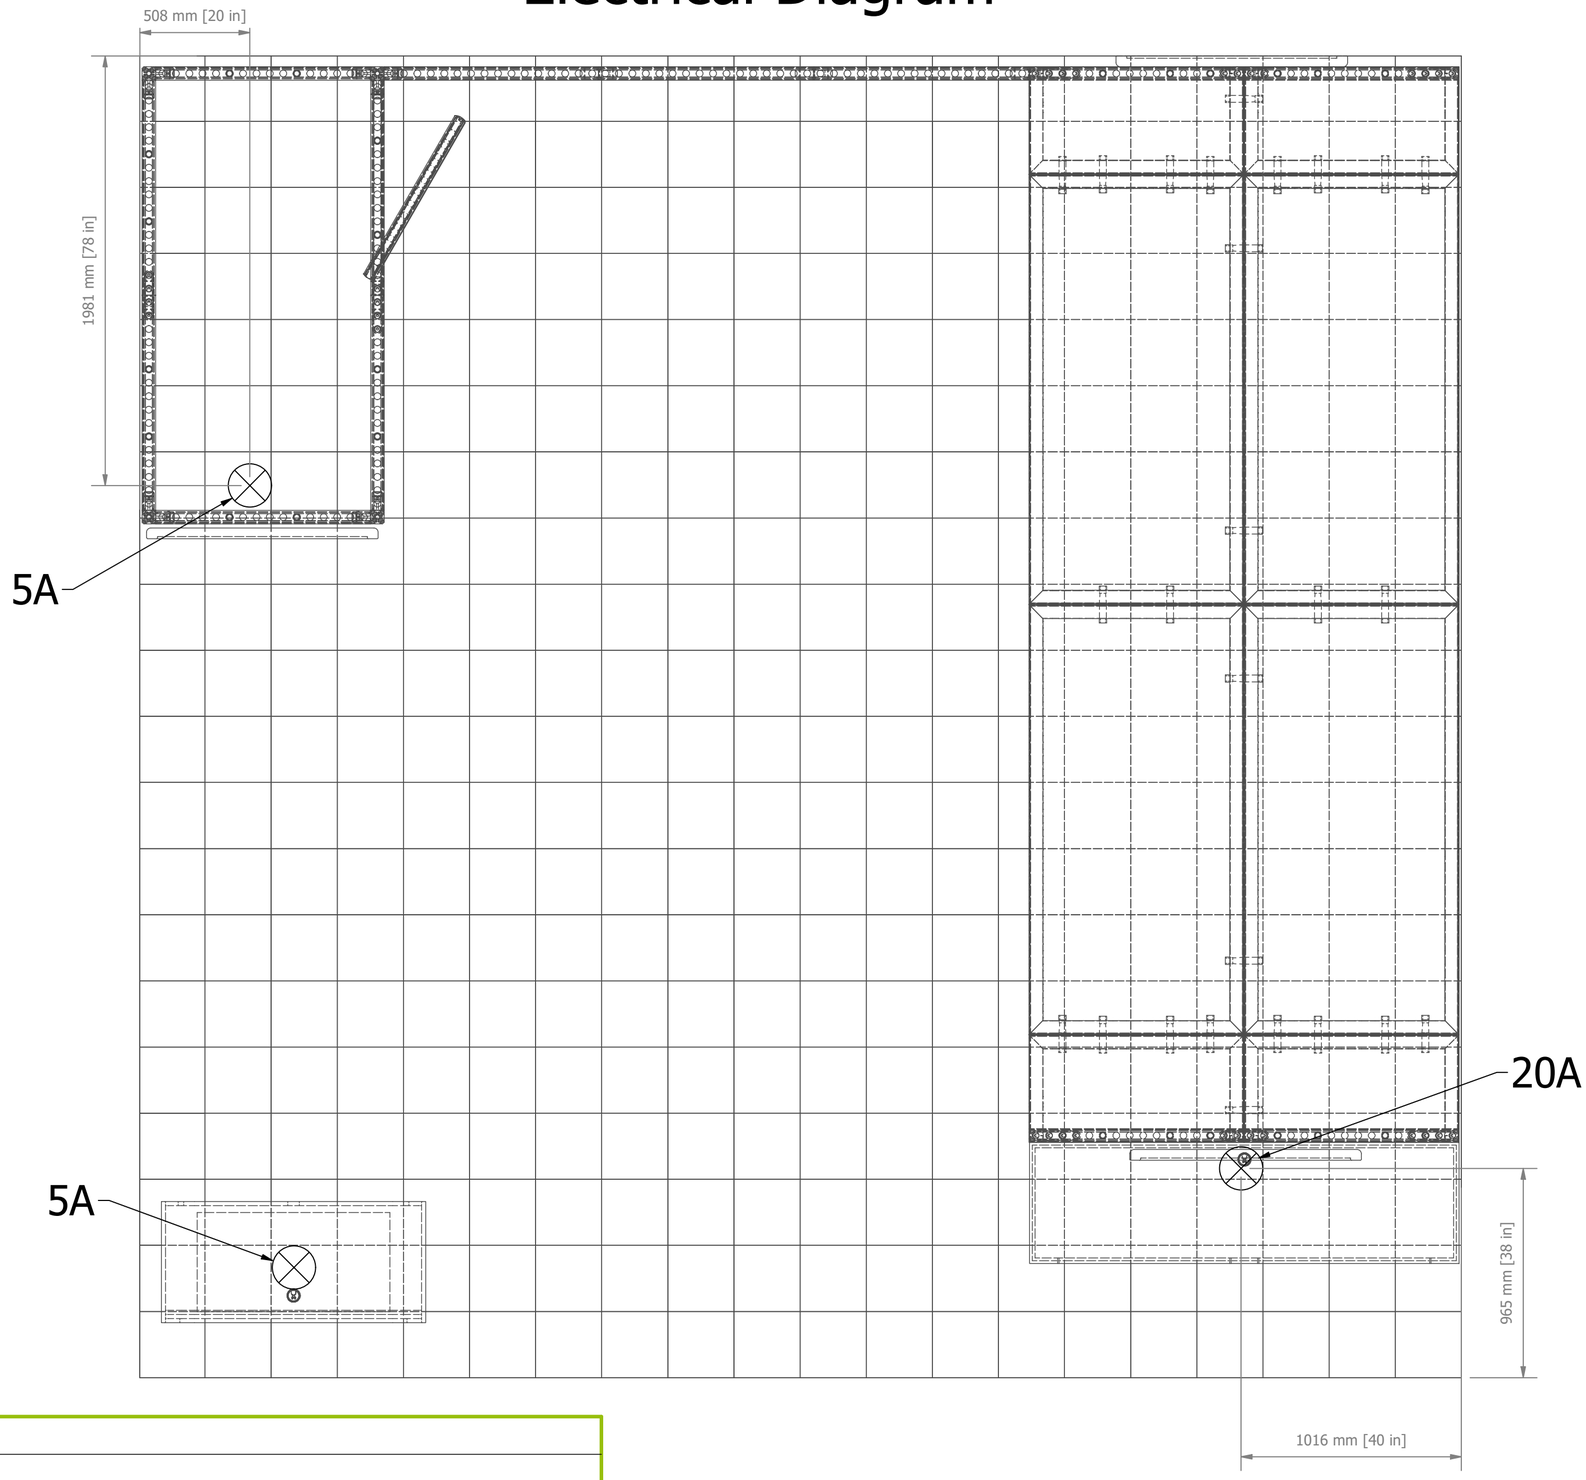

PROJECT MANAGER	
DRAWN BY	ssim
CLIENT	Rental Kits 2025\20x20 Kits
PROJECT	~~Rental Kits 2025 20x20 Rental Kit 1 WIthout Hanging~~ Sign
QUOTE/ORDER	
DATE 11/6/2023	6 /9 *General note see page 1*